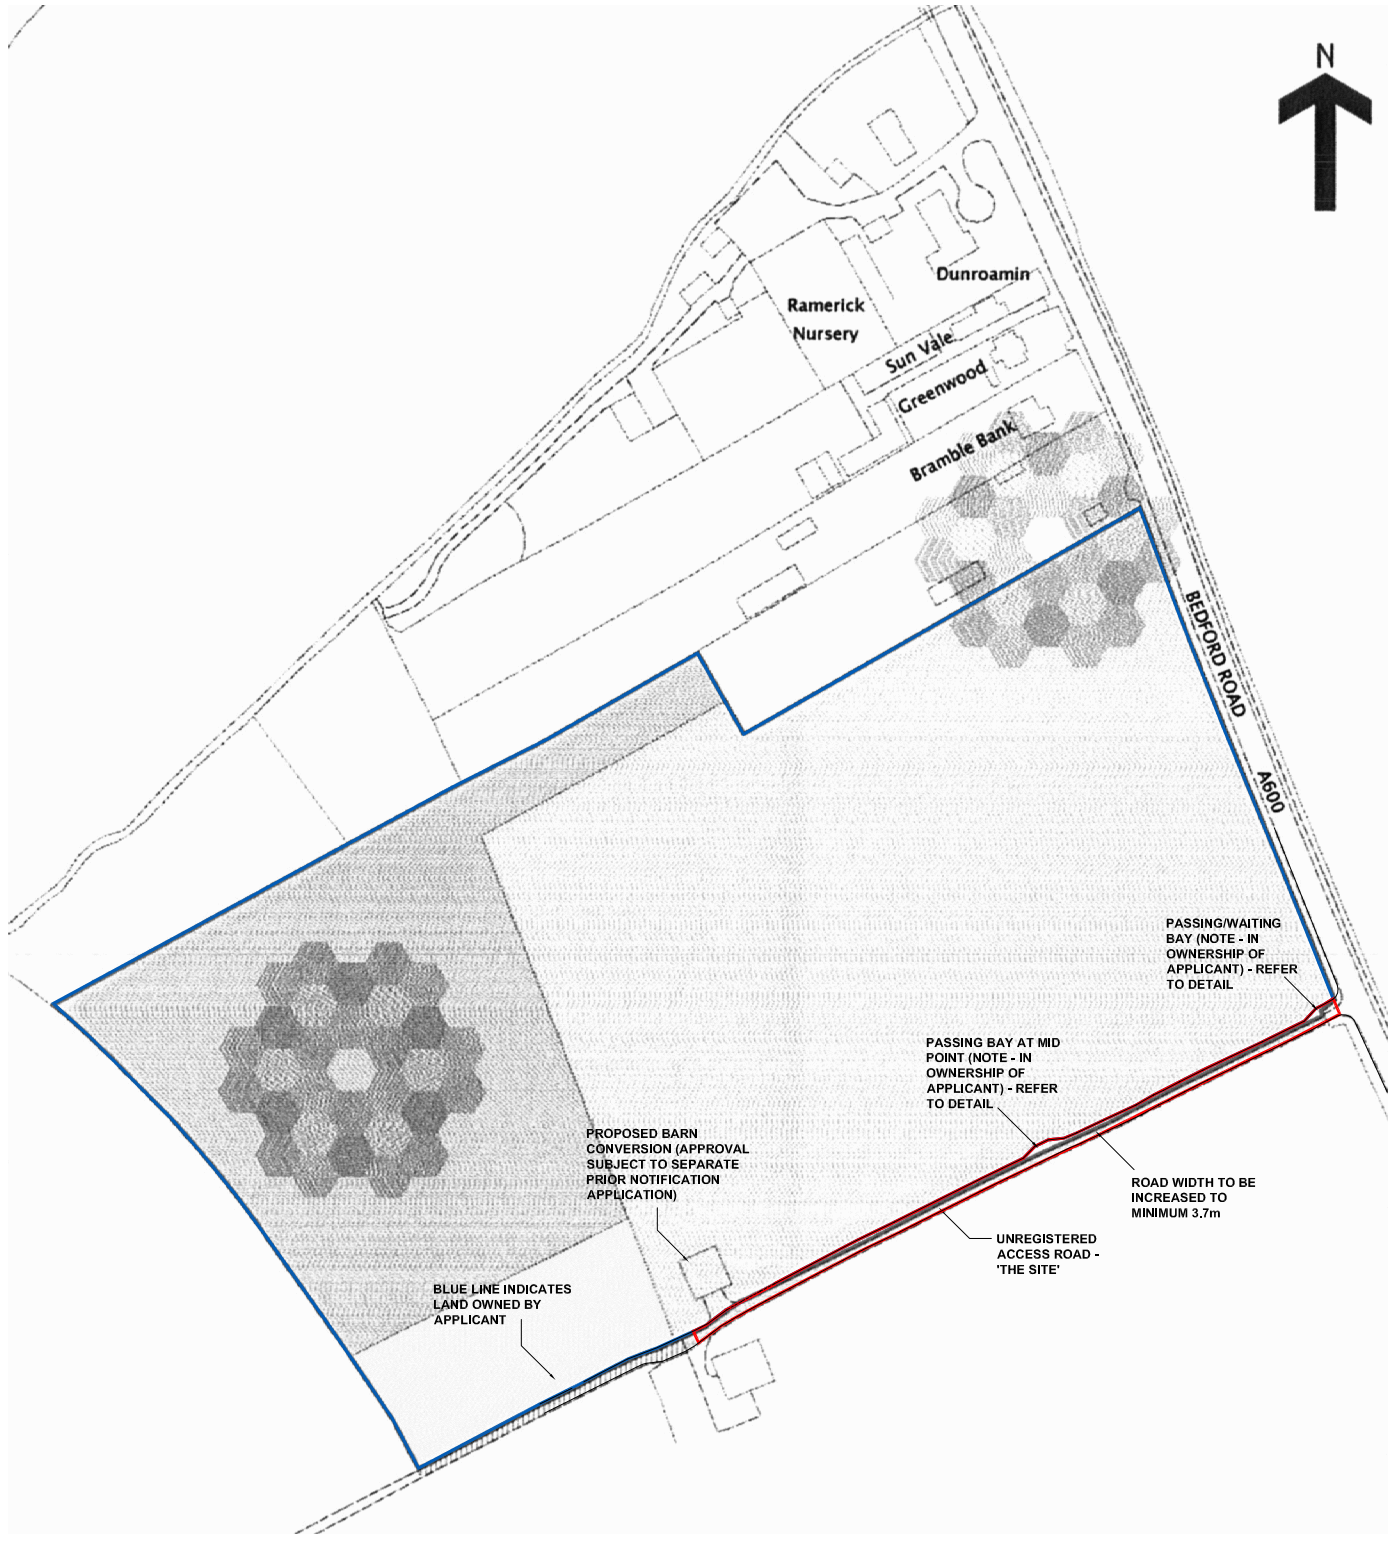

Location Plan
1:2500

Notes:

This scheme is subject to Town Planning and all other necessary consents.

This drawing is a print and must not be scaled from without reference being made to the accompanying scale bar. Dimensions and levels, where given, are to be checked on site.

This drawing is to be read in conjunction with all other consultants' and specialiists' drawings and documents and any discrepancies are to be reported to the architect prior to commencement of the relevant work.

Materials and the workmanship of all relevant trades shall comply fully with the British Standards.

This drawing remains the copyright of Boyd Seddon Architect.

METERS	0	0.5	1	1.5	2
1:50					
1:100	0	1	2	3	4

REV	DATE	
A	05.01.18	blue line boundary amended
B	15.01.18	notes amended
C	03.03.18	road width increased; passing bay & junction amended

BOYD SEDDON Architect
RIBA ARB

10 Periwinkle Lane • Hitchin • Herts • SG5 1TY
Tel 07880 720711
Email boyd.seddon@virginmedia.com

CLIENT
PMC Consultants

PROJECT
Land off
off Bedford Road
Holwell

DRAWING TITLE
upgrade of existing track of facilitate barn conversion

LOCATION PLAN

SCALE	1:2500 at A3	DRAWING NUMBER	REVISION
DATE	Dec 2017	PL-05	C
DRAWN	bjs		
JOB NUMBER	14149		