

NOTE
This drawing must not be reissued, loaned or copied without the written consent of Svetlana Pinaitiene (the originator).
All errors, omissions, discrepancies should be reported to the originator immediately.
All dimensions to be checked before site fabrication by the contractor, his sub-contractor or supplier.
Do not scale plans - use figure or grid dimensions where given.
Any deviation from the drawing to be reported to the originator immediately.




EXISTING FRONT ELEVATION

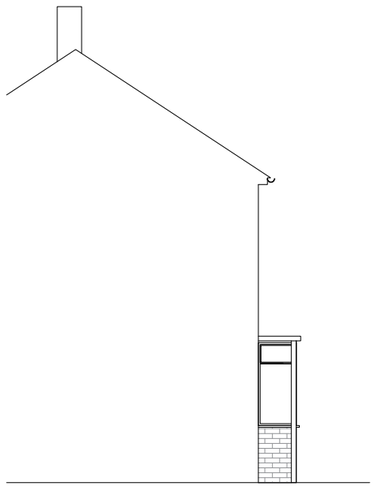


EXISTING PARTY WALL
(NORTH WEST) ELEVATION

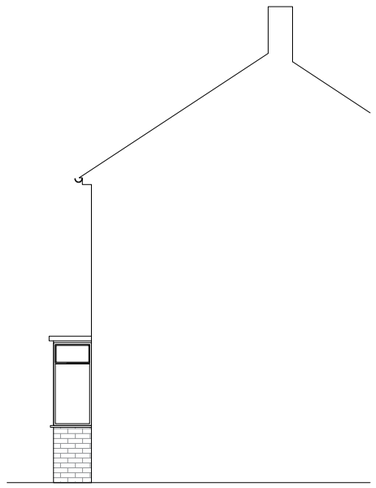


EXISTING PARTY WALL
(SOUTH EAST) ELEVATION

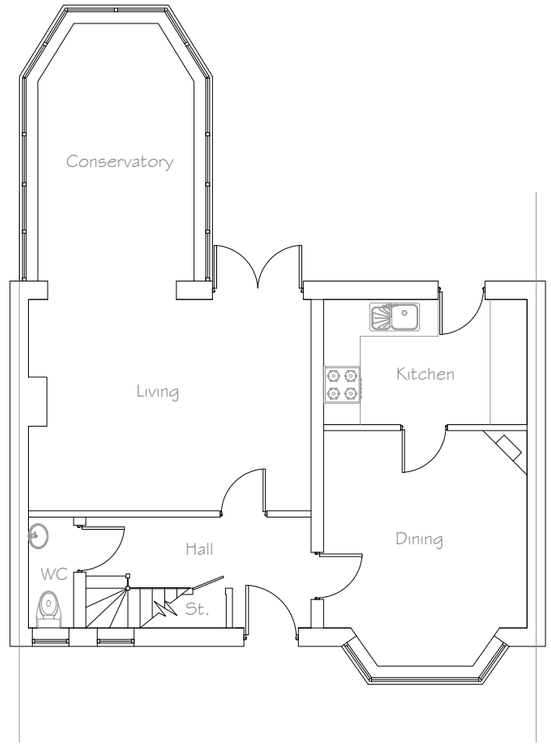

EXISTING GROUND FLOOR

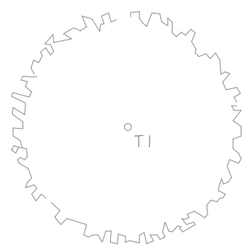

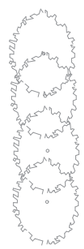

0 100 200

REV	DATE	DESCRIPTION
A	09-04-18	Generally updated

SEP DESIGN Architectural & Consulting Services
SEP Design
Suite 1, 150B Station Road
Woburn Sands
Buckinghamshire
MK17 8SG
T: (+44)1908 – 584545
M: (+44)7745 – 328480
E: info@sepdesign.co.uk
www.sepdesign.co.uk

PROJECT	DRAWING NR
Single Storey Front Extension 19 Bradley's Corner, Hitchin, SG4 0PR	PP18-23002
SUBJECT: Existing Layout	DRAWN BY: SEP / SCALE: 1:100 @A3
CLIENT: Mr K. McCalman	DATE: 20 Mar' 18 / REV: A

©Svetlana Pinaitiene This drawing may not be reproduced in any form without prior written agreement