


NOTE
This drawing must not be reissued, loaned or copied without the written consent of Svetlana Pinaitiene (the originator).
All errors, omissions, discrepancies should be reported to the originator immediately.
All dimensions to be checked before site fabrication by the contractor, his sub-contractor or supplier.
Do not scale plans - use figure or grid dimensions where given.
Any deviation from the drawing to be reported to the originator immediately.

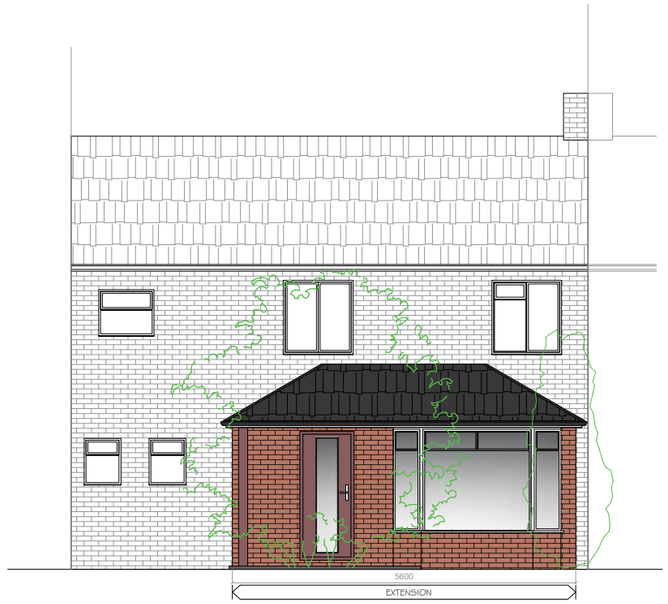


PROPOSED FRONT ELEVATION

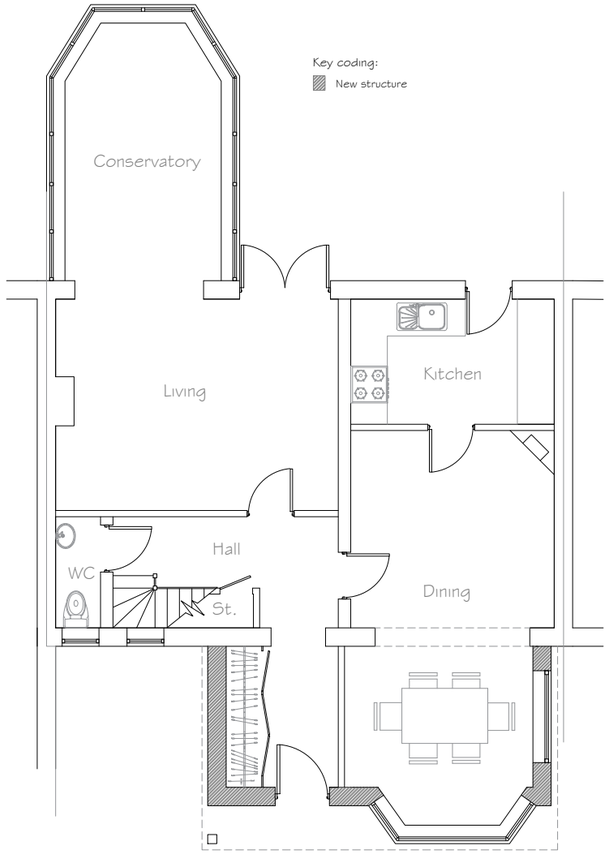


PROPOSED GROUND FLOOR

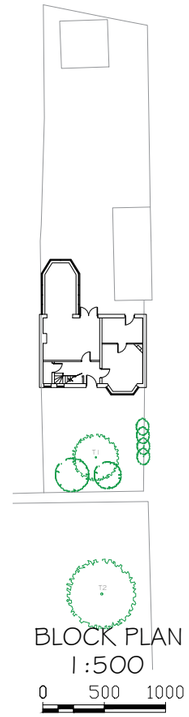

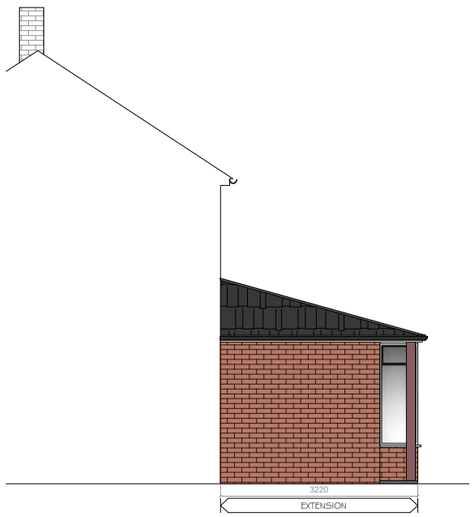

PROPOSED PARTY WALL
(NORTH WEST) ELEVATION

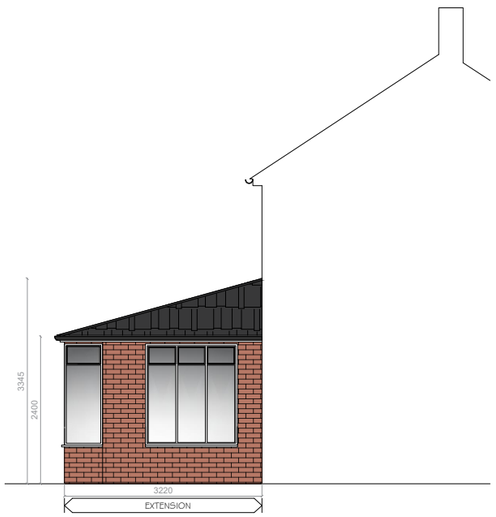

PROPOSED PARTY WALL
(SOUTH EAST) ELEVATION

0 100 200

REV	DATE	DESCRIPTION
B	16-04-18	Generally updated following client's comments
A	09-04-18	Generally updated following client's comments

SEP Design
Suite 1, 150B Station Road
Woburn Sands
Buckinghamshire
MK17 8SG
T: (+44)1908 – 584545
M: (+44)7745 – 328480
E: info@sepdesign.co.uk
www.sepdesign.co.uk

SEP DESIGN Architectural & Consulting Services

PROJECT Single Storey Front Extension 19 Bradley's Corner, Hitchin, SG4 0PR	DRAWING NR PP18-23003
SUBJECT Proposed Layout	DRAWN BY SEP SCALE 1:100 @A3
CLIENT Mr K. McCalman	DATE 20 Mar' 18 REV B

©Svetlana Pinaitiene This drawing may not be reproduced in any form without prior written agreement