

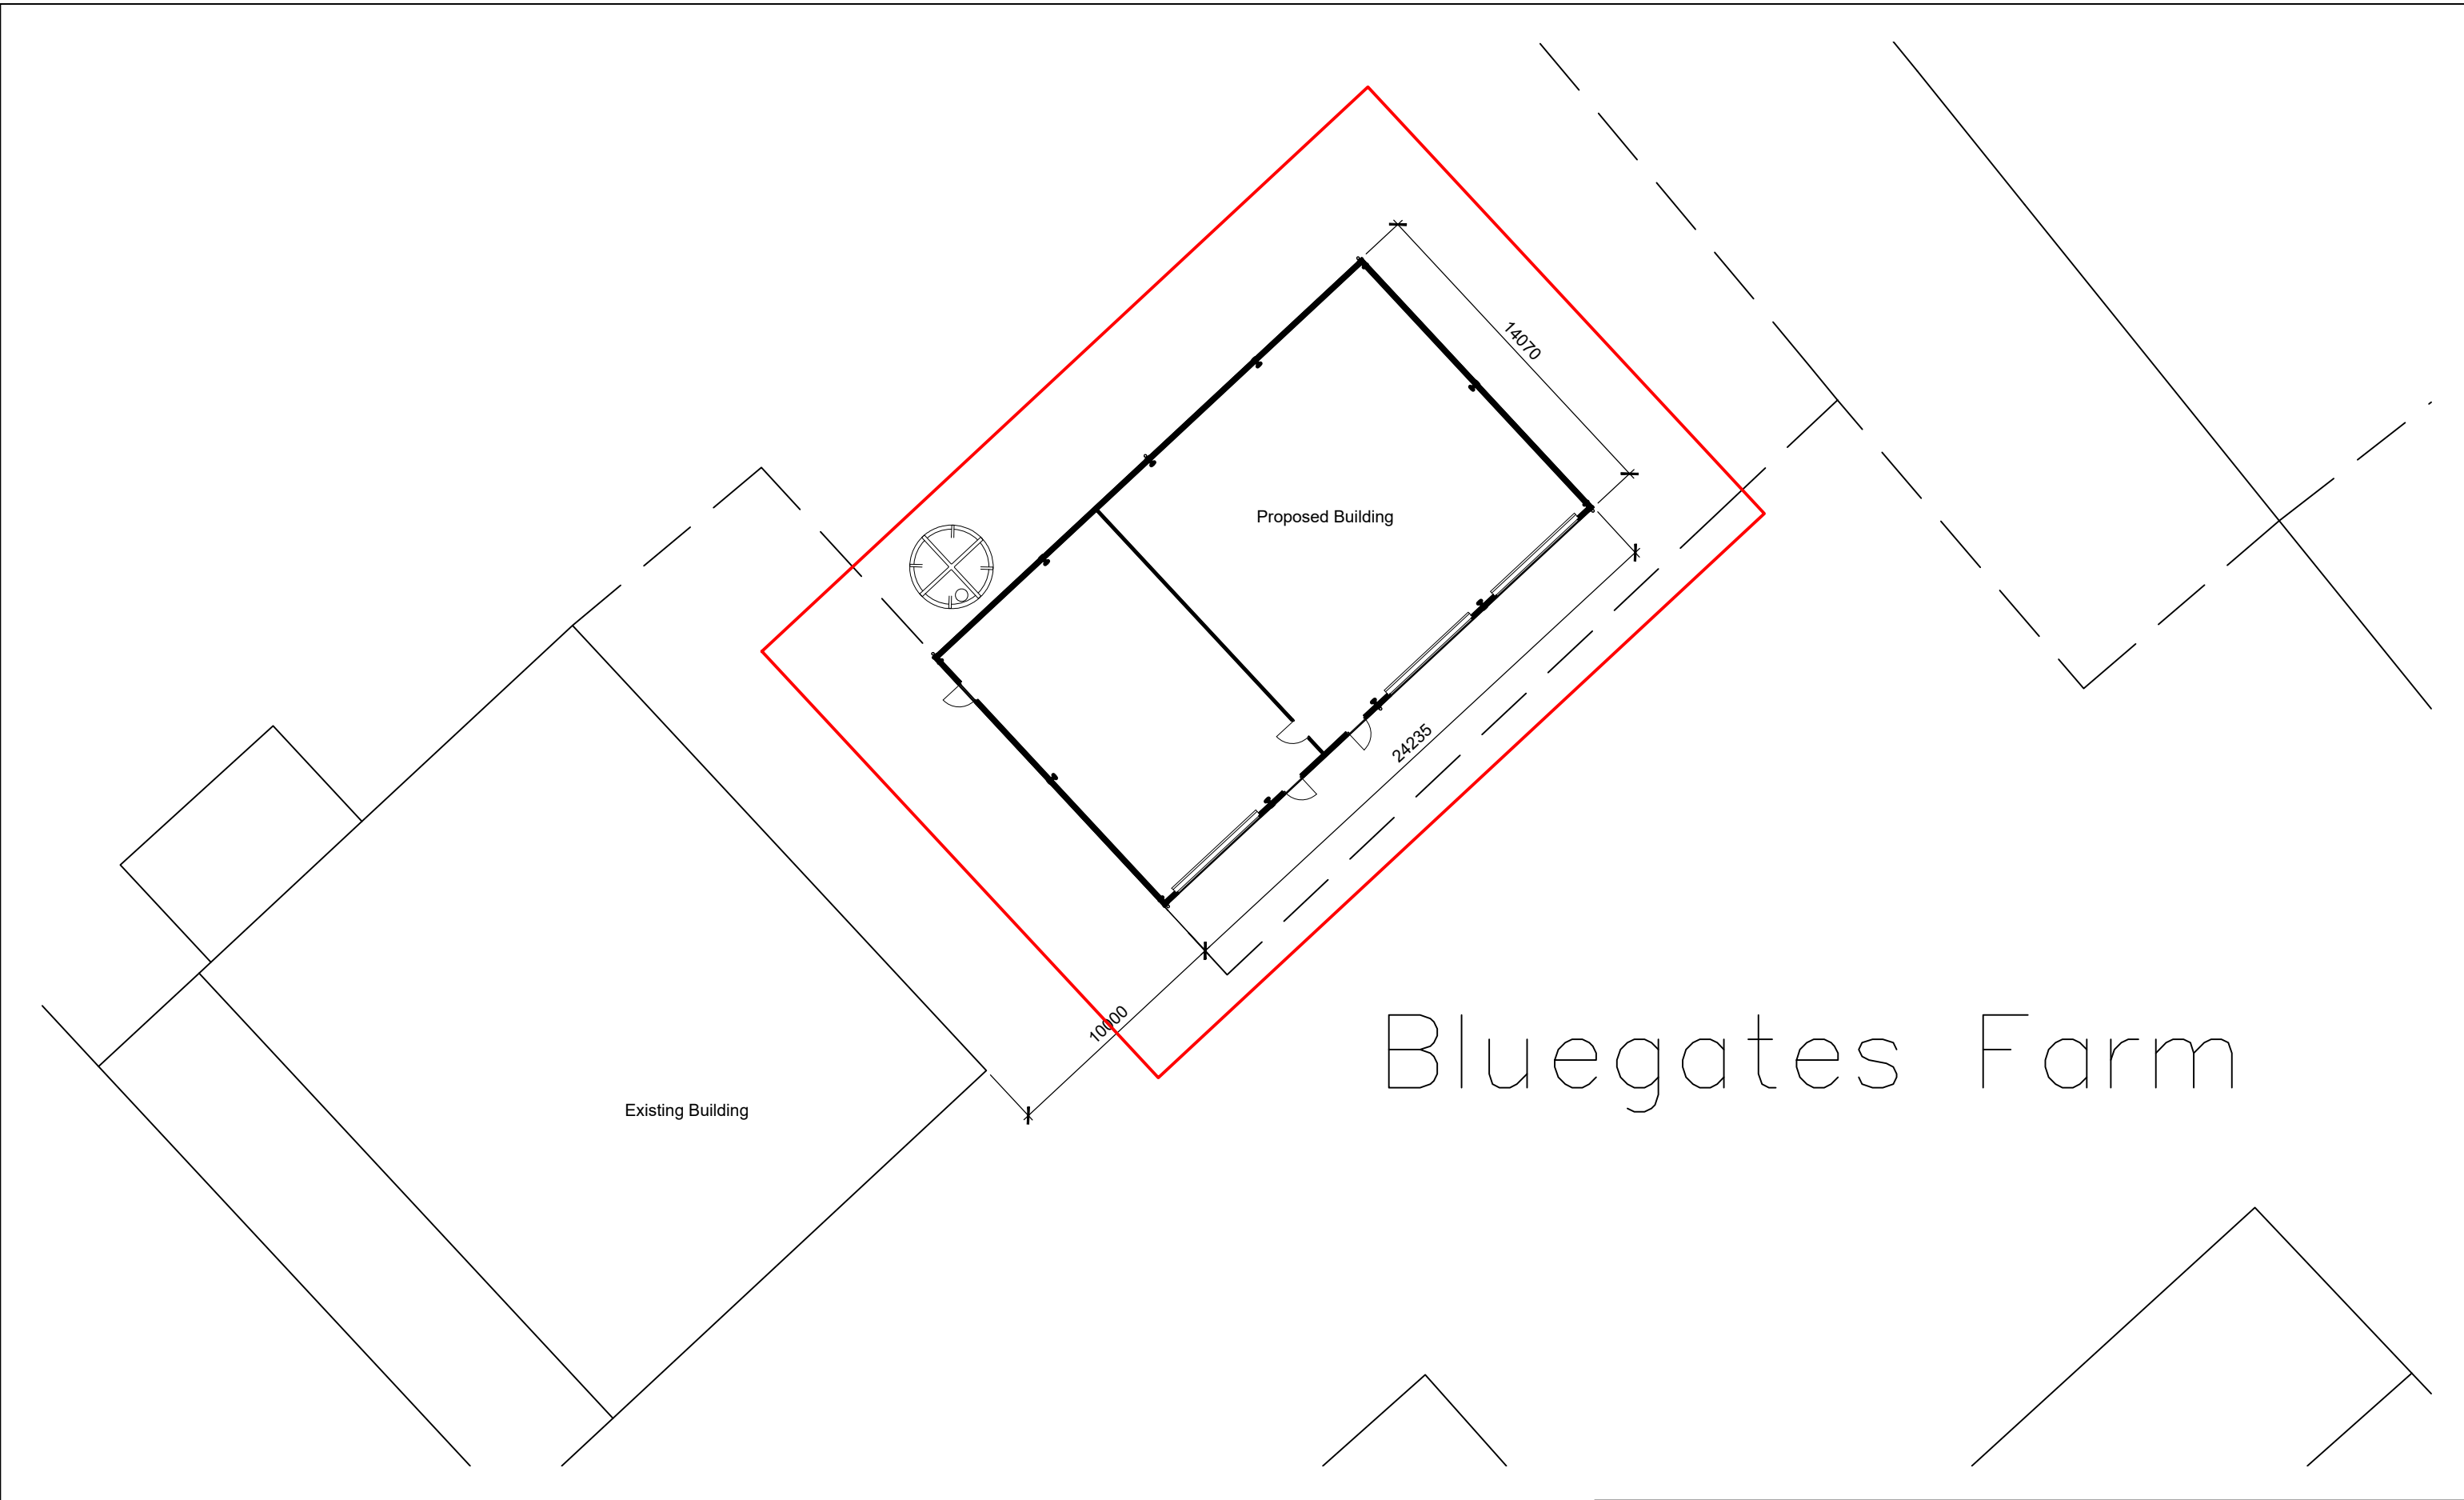


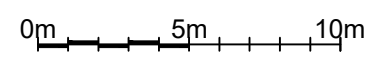

Bluegates Farm

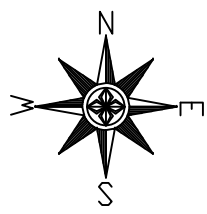

Rev No.	Revision Note.	Date	Drawn	Checked

NUMBER - REV - CLIENT - PROJECT			
02561-00 - A - Sam Sheppard - Bluegates Farm			
TITLE			BOURNE VALLEY ASSOCIATES ANDOVER LANE FARM FABERSTOWN ANDOVER HAMPSHIRE SP11 9PE Tel: 01264 850159 Email: info@bournevalley.co.uk
Block Plan			
DATE	SHEET	SCALE	
25.04.26	02	1:250	
DRN BY	CHK BY	PAPER SIZE	
AW	AW	A3	



