



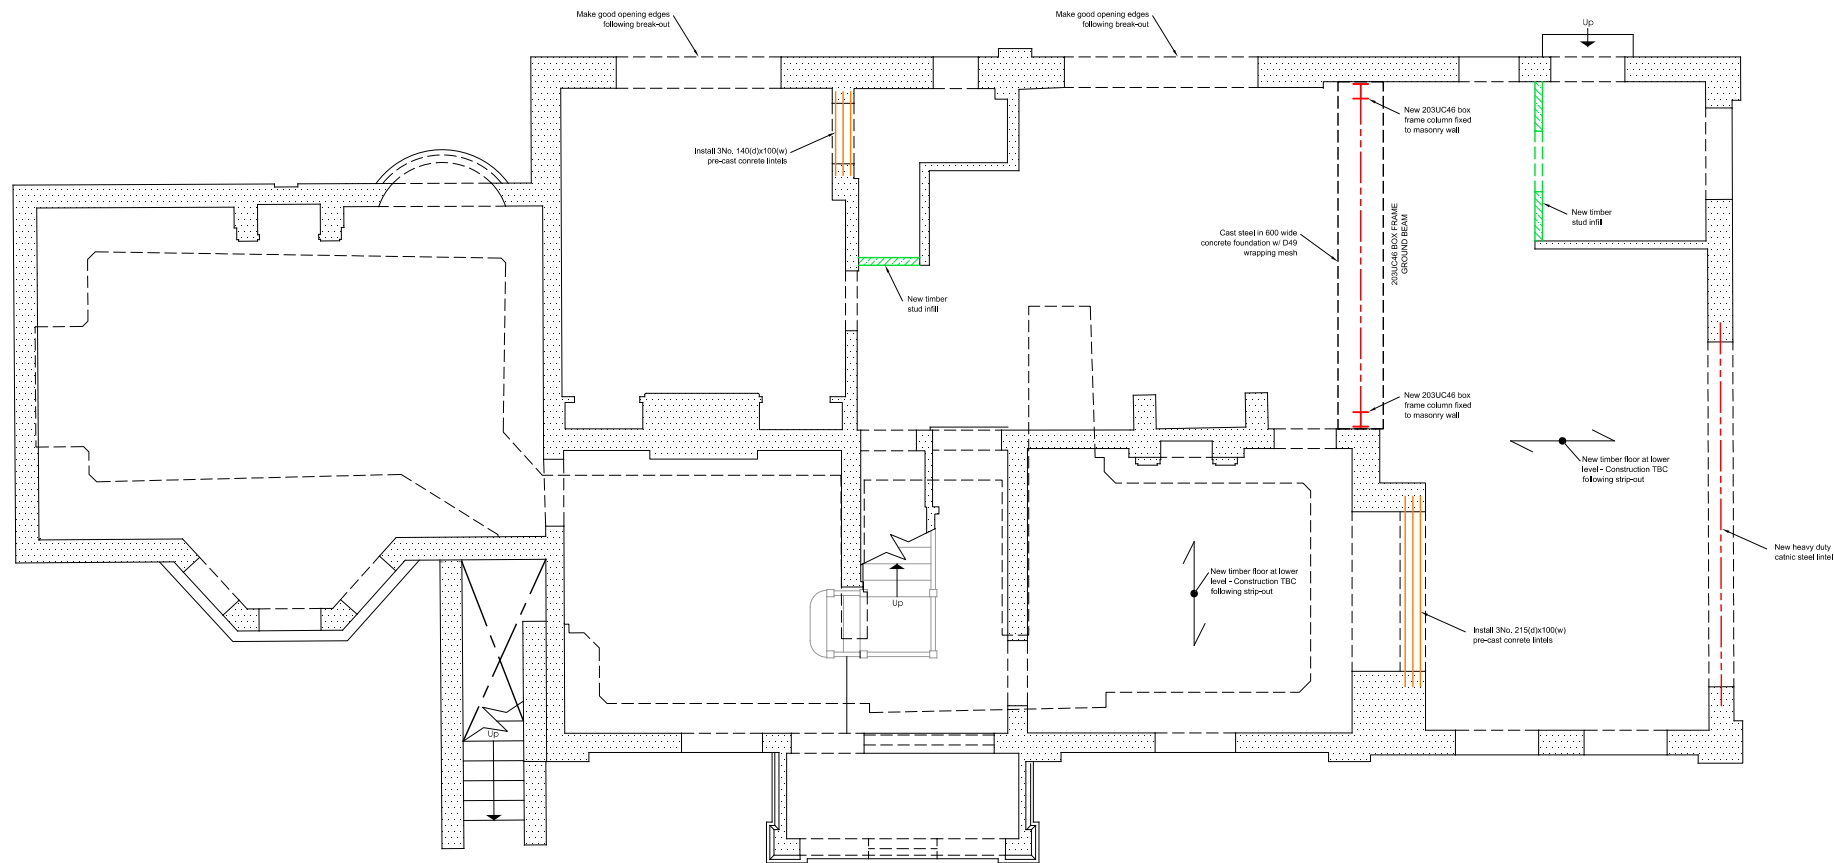

PROPOSED GROUND FLOOR LEVEL

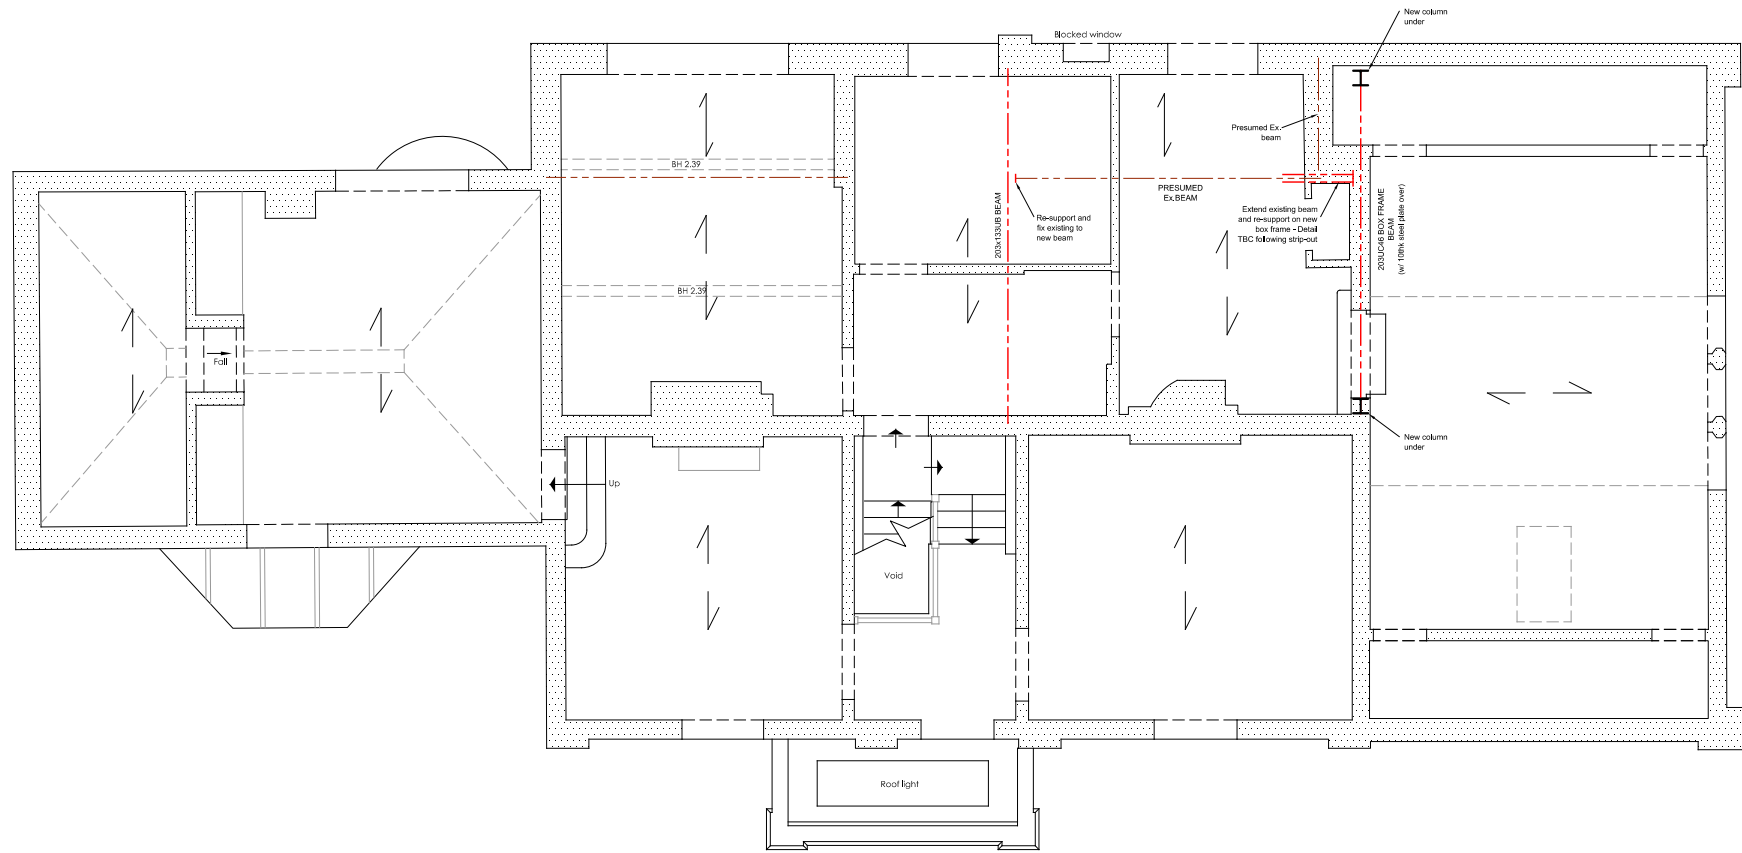

PROPOSED FIRST FLOOR LEVEL

NOTES

THIS DRAWING IS TO BE READ IN CONJUNCTION WITH THE RELEVANT ARCHITECT'S, ENGINEER'S AND SPECIALIST'S DRAWINGS AND SPECIFICATIONS.

DO NOT SCALE FROM THIS DRAWING

KEY:

- EXISTING STRUCTURE
- STRUCTURE UNDER
- OUTLINE OF EXISTING STRUCTURE OVER
- PRESUMED EXISTING TIMBER JOIST SPAN
- PRESUMED EXISTING STEEL BEAM
- NEW CONCRETE FOUNDATION
- NEW STEEL BEAM
- NEW LINTEL
- NEW TIMBER ELEMENTS
- NEW TIMBER JOIST FLOOR

P1	22/04/25	OR	FOR INFORMATION
REV	DATE	BY	DESCRIPTION

PROJECT
THE OLD VICARAGE
COPPERFIELDS, ROYSTON, SG8 5BH

DRAWING TITLE
PROPOSED STRUCTURAL GA PLANS
GROUND & FIRST FLOOR

SCALE (S) DATE DRAWN
1: 100 22/04/25 OR

DRAWING STATUS
INFORMATION

DRAWING NO	REVISION
1130-ELSM-DR-3000	P1