




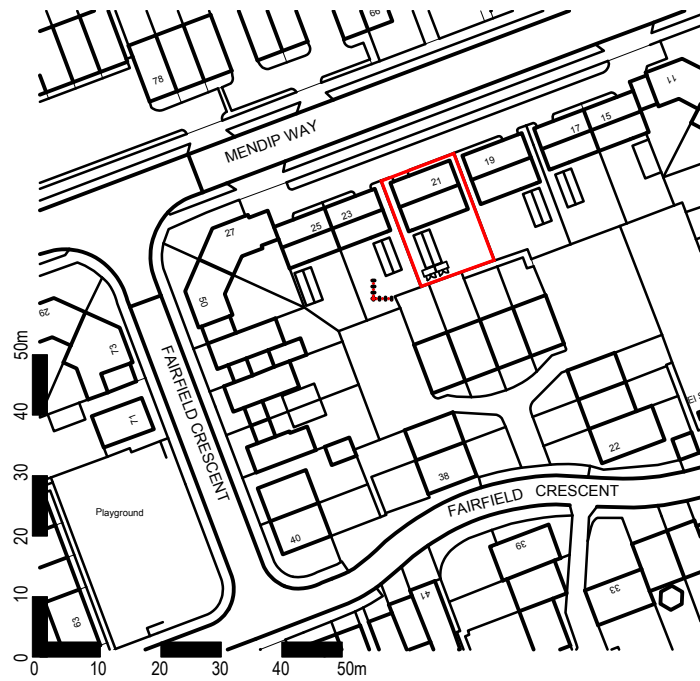


Site Location Plan @ 1:1250

© Crown Copyright and database rights 2020 OS Licence no. 100059809

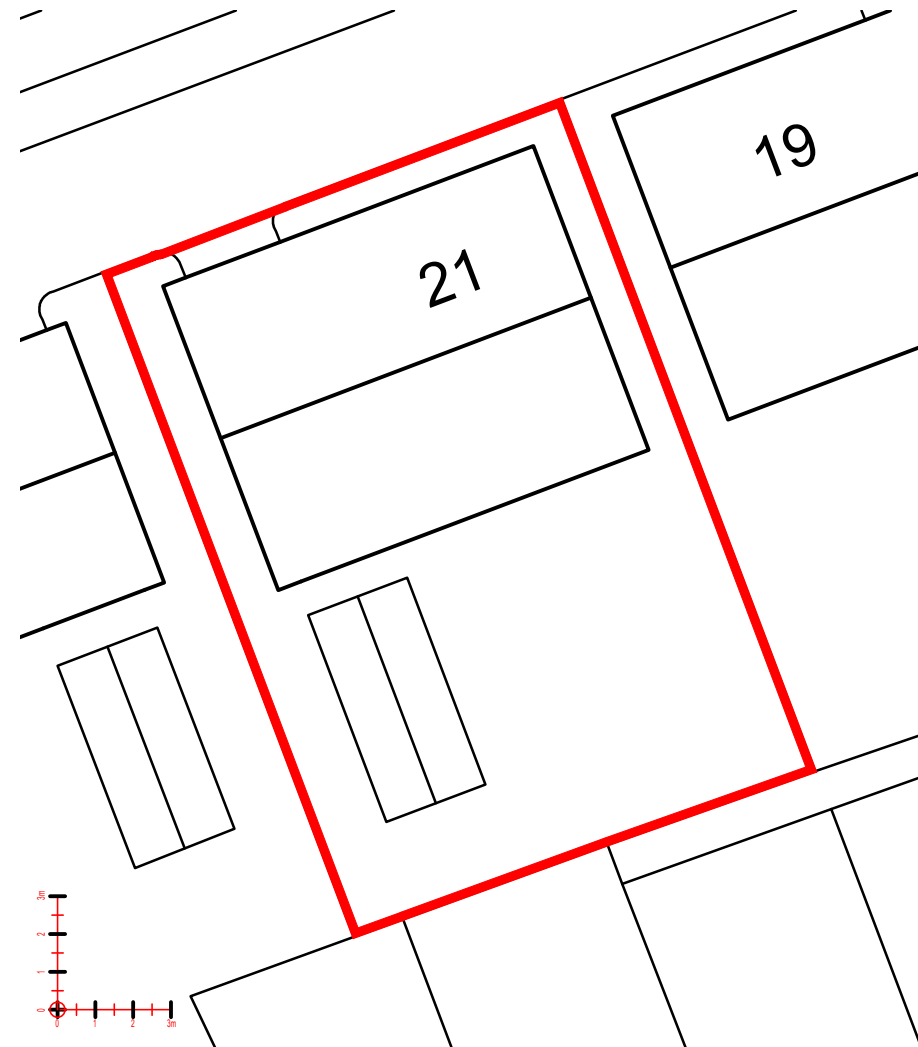

Block Plan As Existing @ 1:200

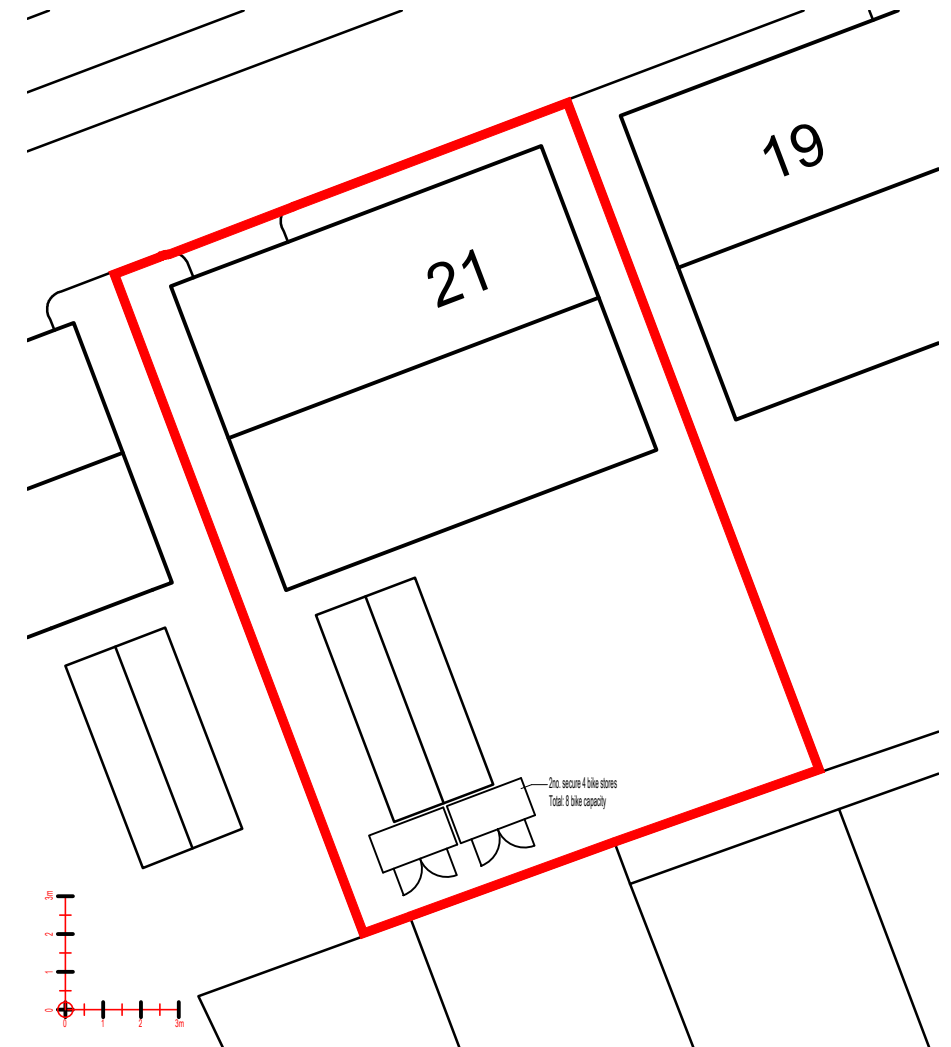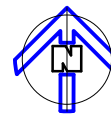

Block Plan As Proposed @ 1:200

Scott Associates LLP m:07944878080 / david@scott-assoc.co.uk	Client Urban Blue Print	Title Site Location Plan + Existing & Proposed Block Plans	Drawn By	Date June 2025	
	Site 21 Mendip Way SG1 6GG		Drawing No. 22516-010	Rev -	Scale As noted Sheet size : A3

©This drawing is the copyright of Scott Associates LLP and shall not be reproduced without permission. No part of this drawing may be reproduced, stored in a retrieval system or transmitted in, any form or by any means without the prior permission of Scott Associates LLP.