
METRIC SCALE BAR

0 1 2 3 4 5 10m

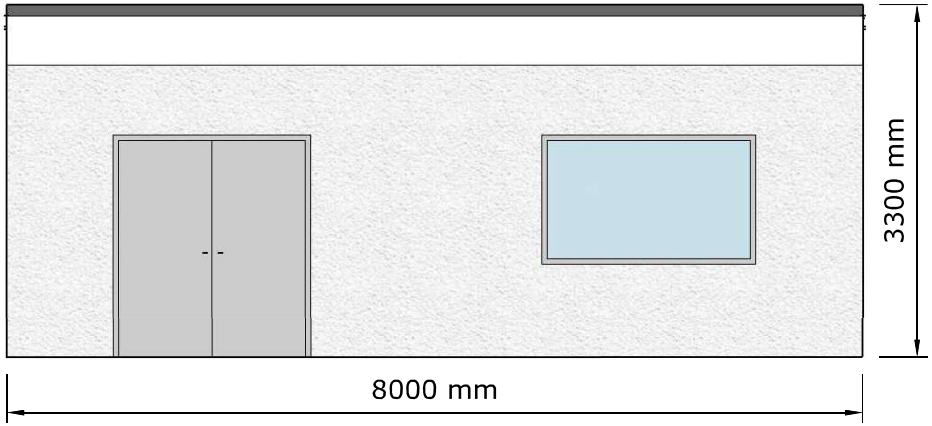


A/1 Proposed South Elevation

Scale 1:50




B/1 Proposed North Elevation

Scale 1:50

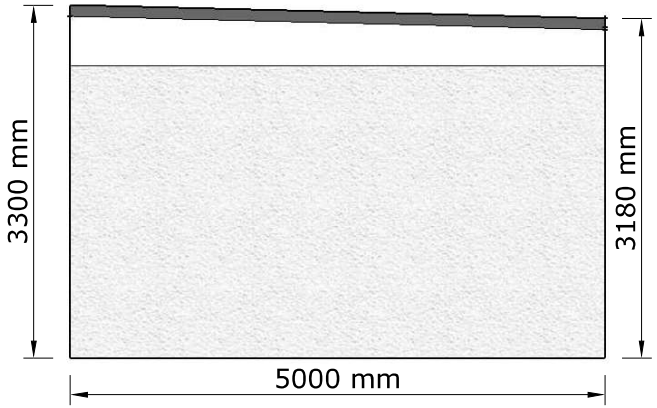

C/1 Proposed East Elevation

Scale 1:50

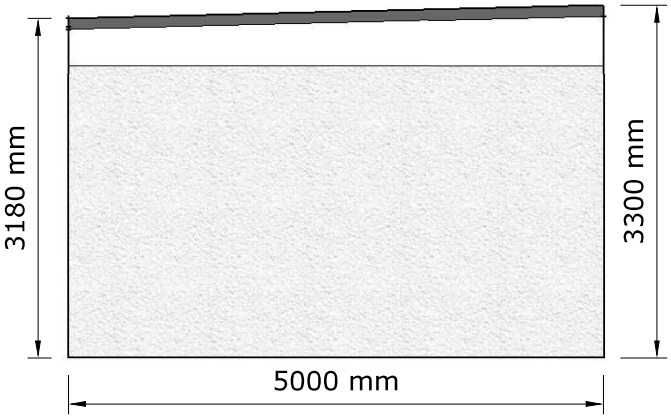

D/1 Proposed West Elevation

Scale 1:50

Notes:

Roofing: Fibre glass 450g/m2 with grey topcoat fitted on B230 raised trim and A170 drip trim with black PVCu half round guttering.
External Wall Render: 4:1 mix finished in white.
Joinery: Security double doors and Upvc windows.

Site:
Outbuilding
15 Elmtree Avenue
Cockernhoe
Hertfordshire
LU2 8QA

Applicant: Roland De Souza


Drawing Title: Elevation

Date: 09/01/2018




METRIC SCALE BAR

0 1 2 3 4 5 10m

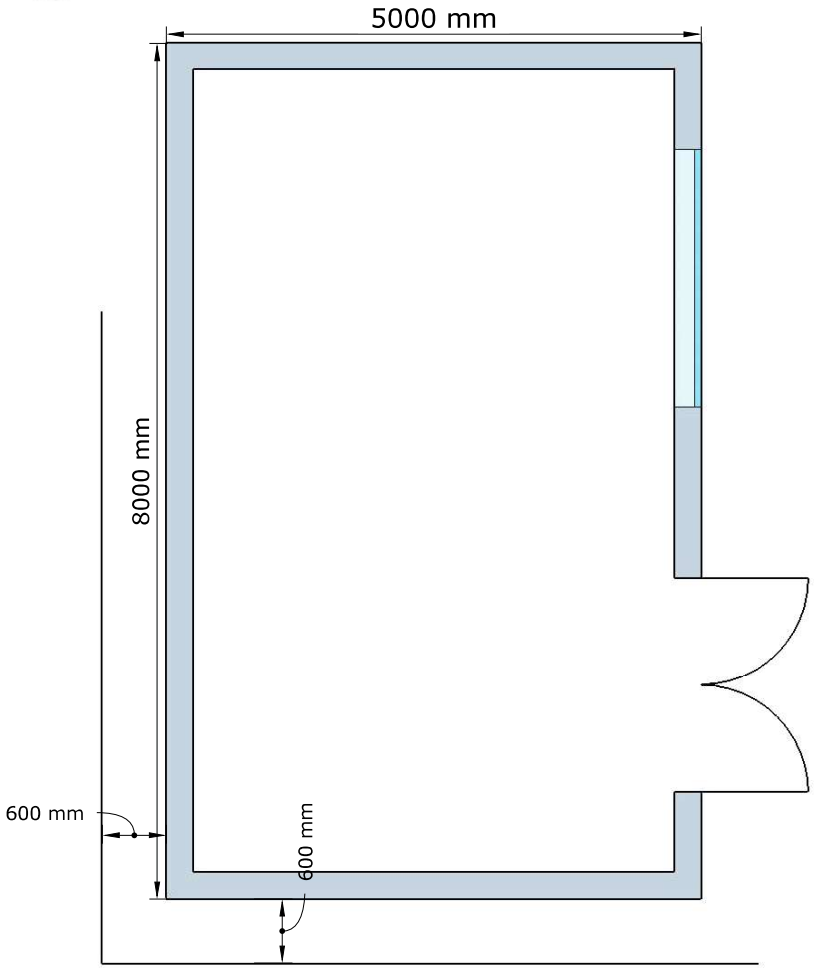

A/2 Proposed Site Plan

Scale 1:50

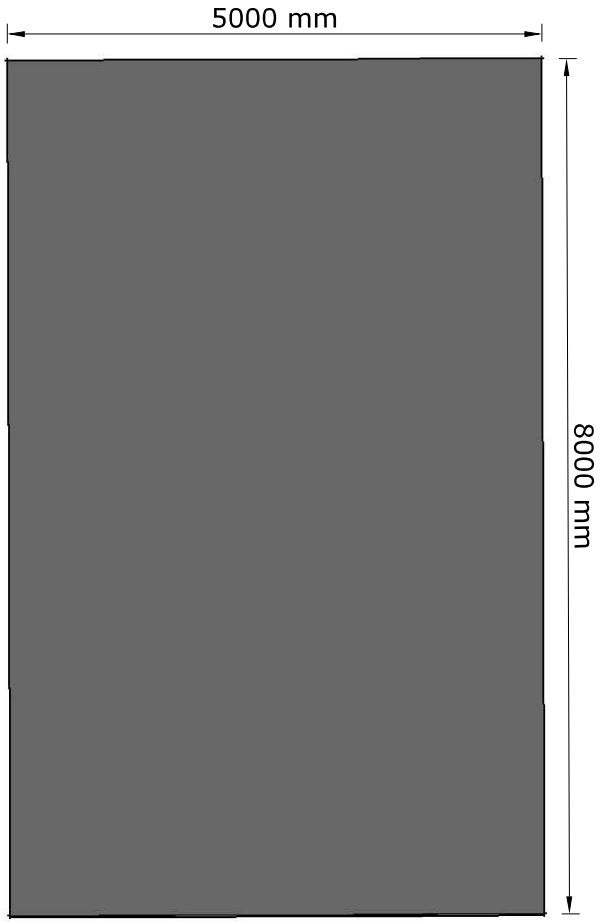

B/2 Proposed Roof Plan

Scale 1:50

Notes

Floor plan above illustrates position of proposed building at South East end of the large garden and the dimensions indicate the proximity to the site boundaries

Site:
Outbuilding
15 Elmtree Avenue
Cockernhoe
Hertfordshire
LU2 8QA

Applicant: Roland De Souza

Drawing Title: Site and Roof Plans

Date: 09/01/2018