


0m 2m 4m 6m 8m 10m
Scale 1:200

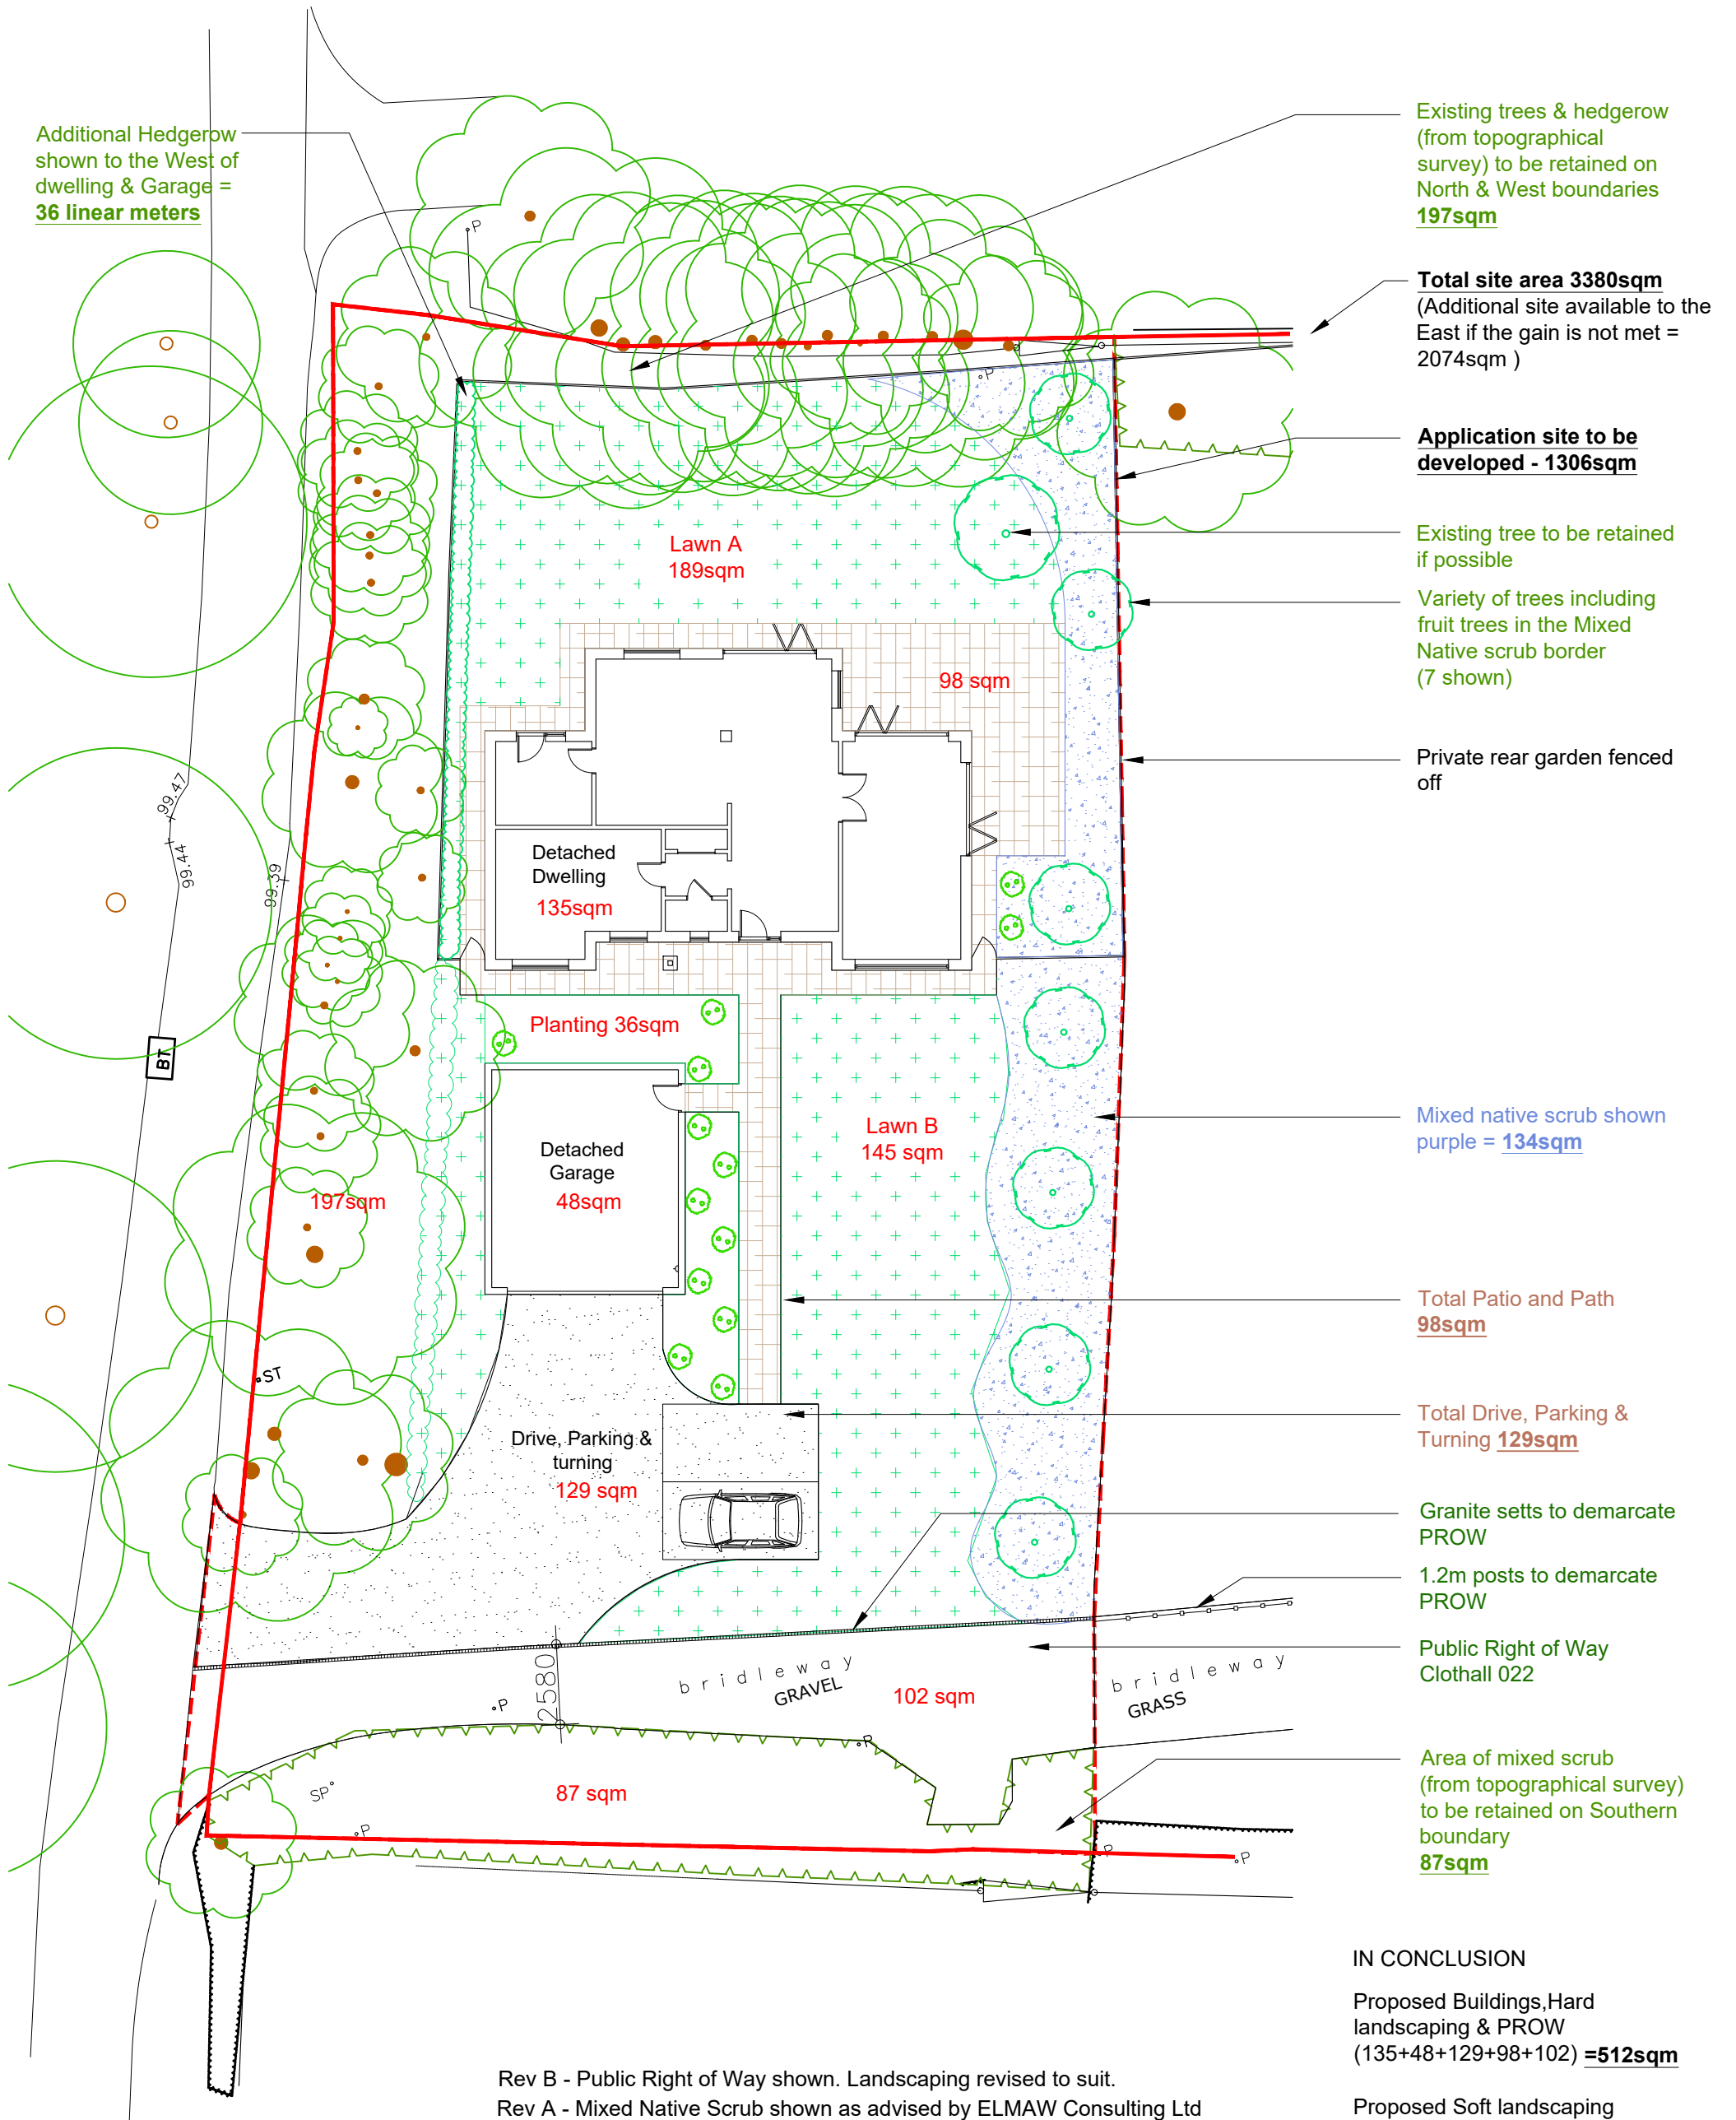

IN CONCLUSION

Proposed Buildings, Hard landscaping & PROW
(135+48+129+98+102) = **512sqm**

Proposed Soft landscaping
(189+145+134) = **468sqm**

Retained Hedgerow & Scrub
(87+197) = **284sqm**

AMY MOSS ARCHITECTURAL DESIGNER			Client : Mr Dan Banks-Smith	
Project: Land at Luffenhall, Nr Stevenage ,Herts, SG2 7PX			Scale : 1:200 @ A3	
Drawing : Proposed BNG Information (Preliminary)			Date : AUG 2024	Drwg No . BNG 01B