




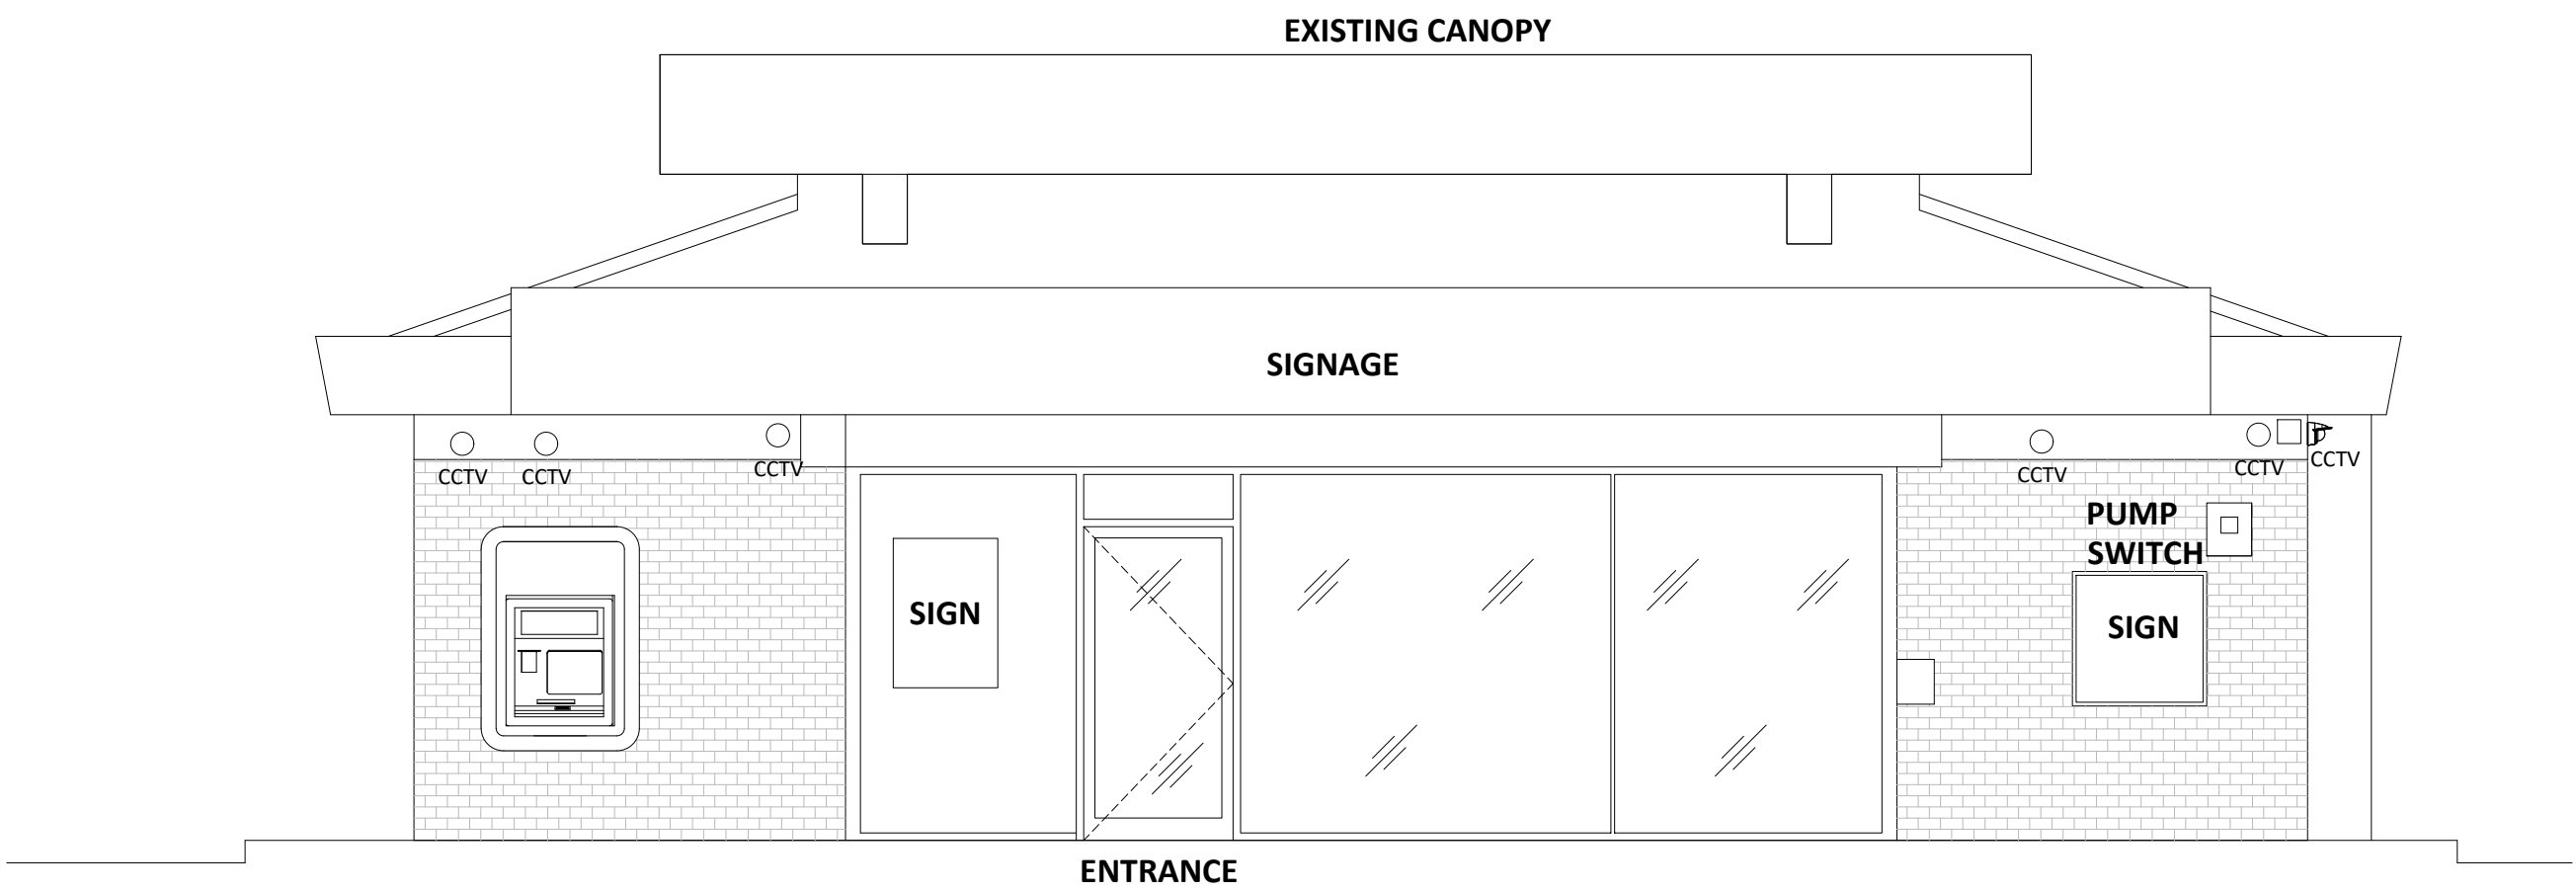

EXISTING SALES BUILDING ELEVATION-A
SCALE : 1:50 @A1

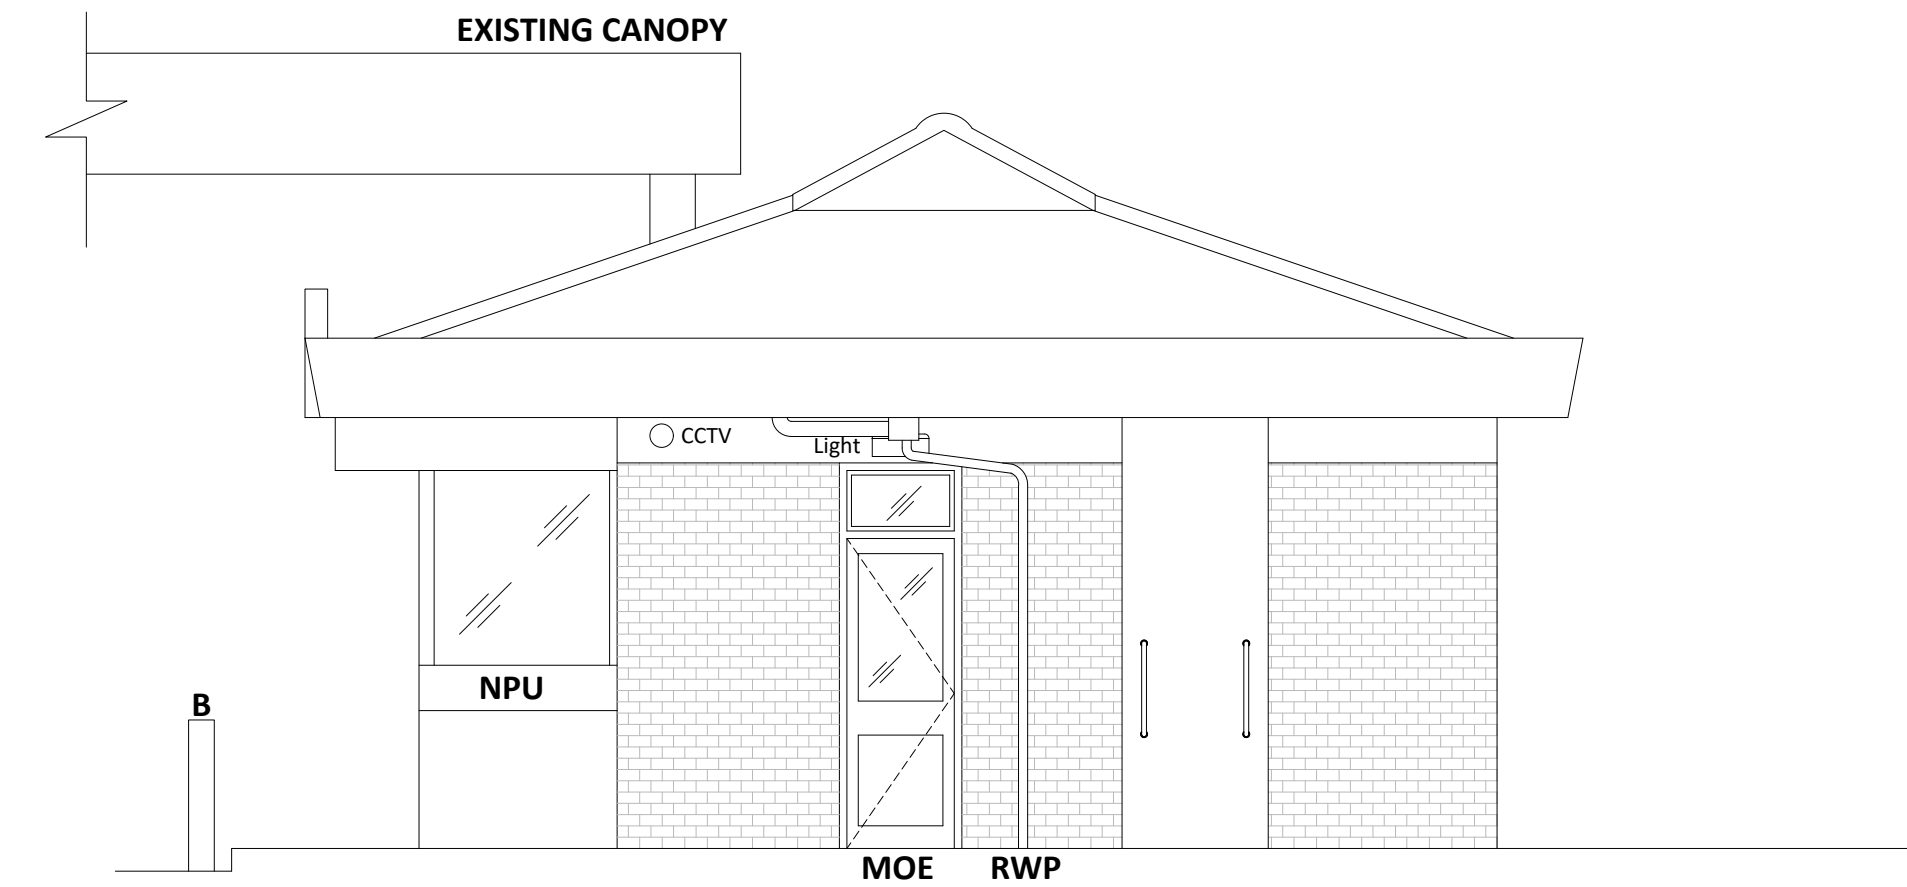

EXISTING SALES BUILDING ELEVATION-B
SCALE : 1:50 @A1

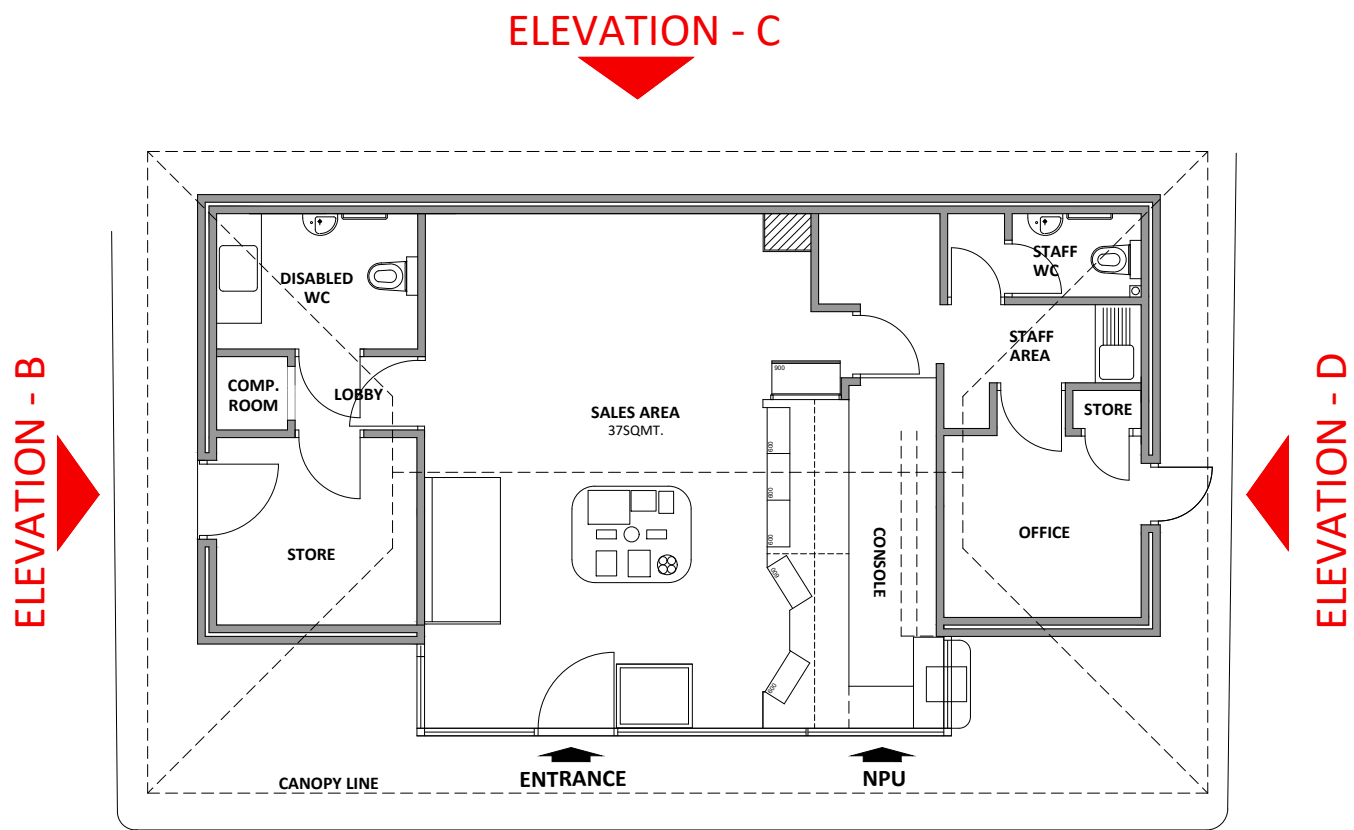


KEY PLAN
SCALE NTS

ELEVATION - A



EXISTING SALES BUILDING ELEVATION-C
SCALE : 1:50 @A1

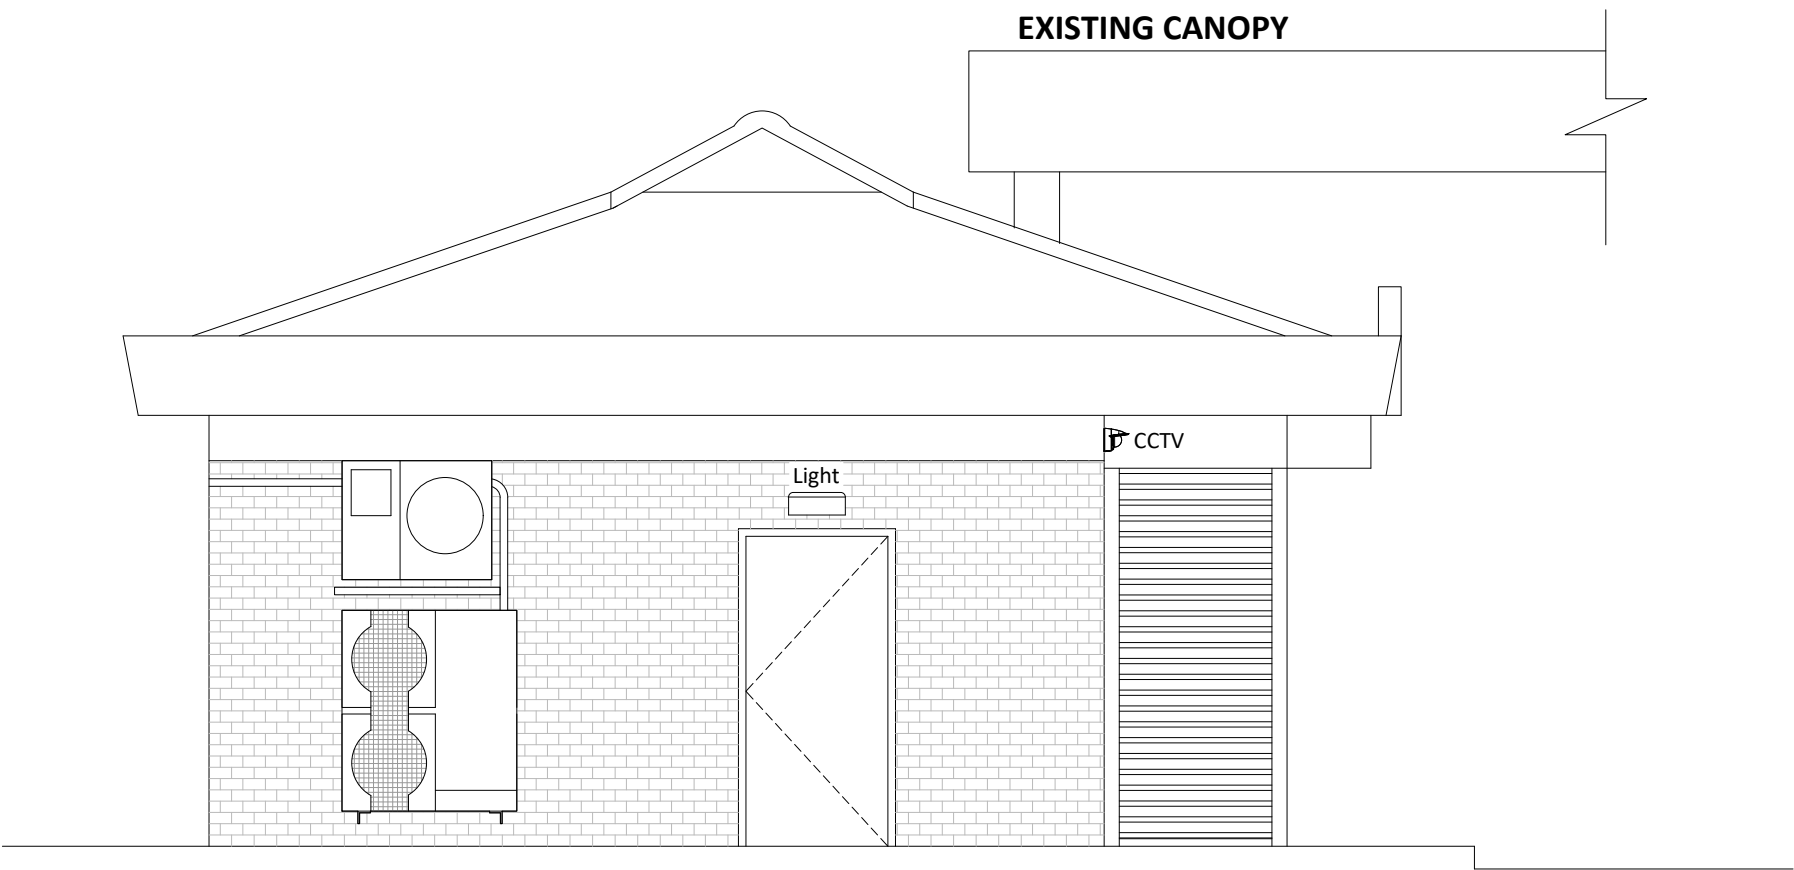


EXISTING SALES BUILDING ELEVATION-D
SCALE : 1:50 @A1

GENERAL NOTES

THIS DRAWING HAS BEEN PREPARED FOR PLANNING PURPOSES ONLY.

THIS DRAWING IS TO BE READ IN CONJUNCTION WITH THE FOLLOWING:

- 10019011 LP - LOCATION PLAN
- 10019011 BP - BLOCK PLAN
- 10019011 ESL - EXISTING SITE LAYOUT
- 10019011 ESE - EXISTING SITE ELEVATIONS
- 10019011 PSL - PROPOSED SITE LAYOUT
- 10019011 PSE - PROPOSED SITE ELEVATIONS
- 10019011 ISBL - INTERNAL SALES BUILDING LAYOUTS
- 10019011 ESBE - EXISTING SALES BUILDING ELEVATIONS
- 10019011 PSBE - PROPOSED SALES BUILDING ELEVATIONS
- 10019011 PJWE - PROPOSED JET WASH ELEVATIONS
- 10019011 TRACK - TRACKING LAYOUT

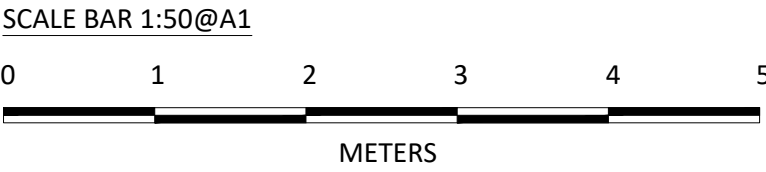

PROJECT MANAGERS :



DESIGNERS :



MBH Design Studio Ltd.
Brook House, Apex Court, Camphill Rd, West Byfleet, KT14 6SQ
www.mbhstd.com t: 01932 352 727 f: 01932 351 545

PHASE : PLANNING

REV	DATE	BY

PROJECT : HITCHIN SERVICE STATION,
BEDFORD ROAD, HITCHIN,
HERTS, SG5 2TY

TITLE : EXISTING SALES BUILDING ELEVATIONS



SHELL UK OIL PRODUCTS LTD
SHELL CENTER, YORK ROAD
LONDON
SE1 7NA
UNITED KINGDOM

DRAWN BY :	JP/NB	SCALE :	1:50@A1
DATE :	27.01.2026	PLOT DATE :	30.01.2026
CAD FILE :	E:\ARCHIVE\14548\DRAWINGS\HITCHIN 10019011-PLG-26		

DWG No :	10019011	ESBE	26
----------	----------	------	----

A1

ORIGINAL
PLOT SIZE