



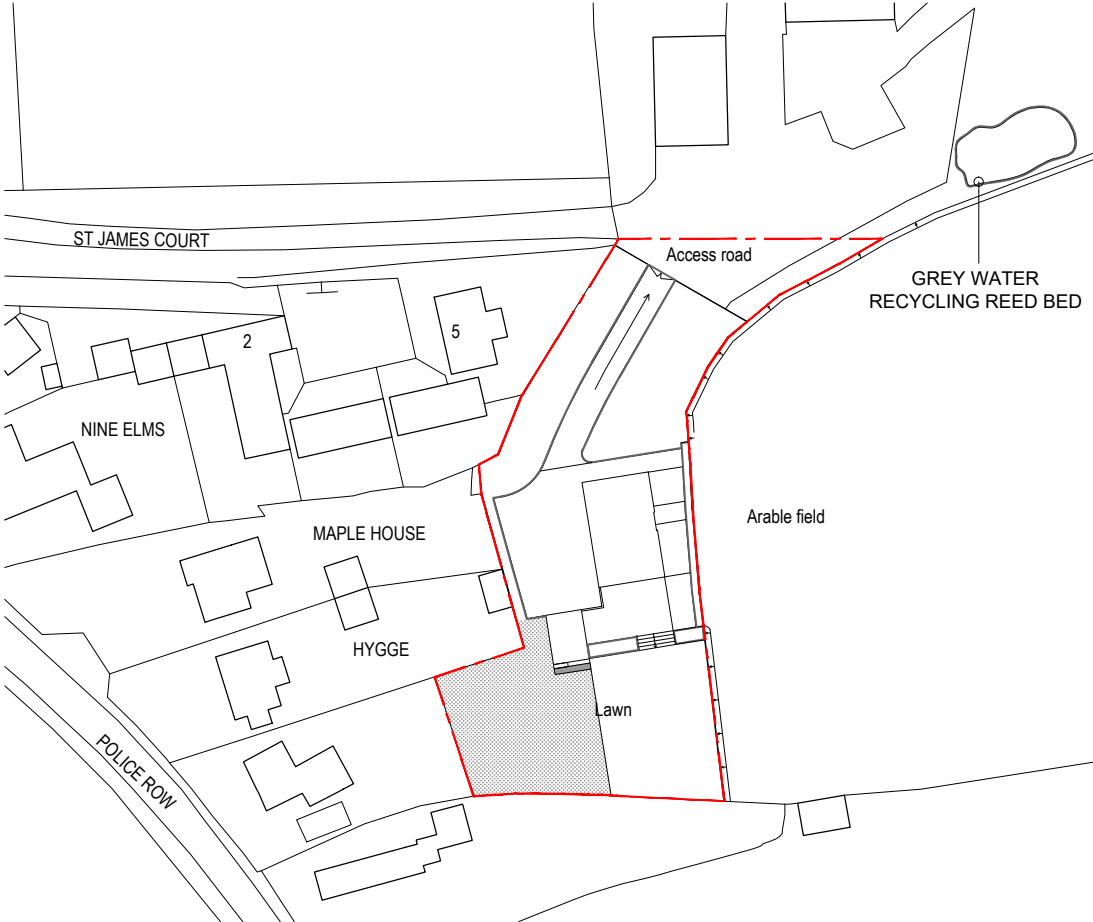

01 PROPOSED LOCATION PLAN
101 1:1250

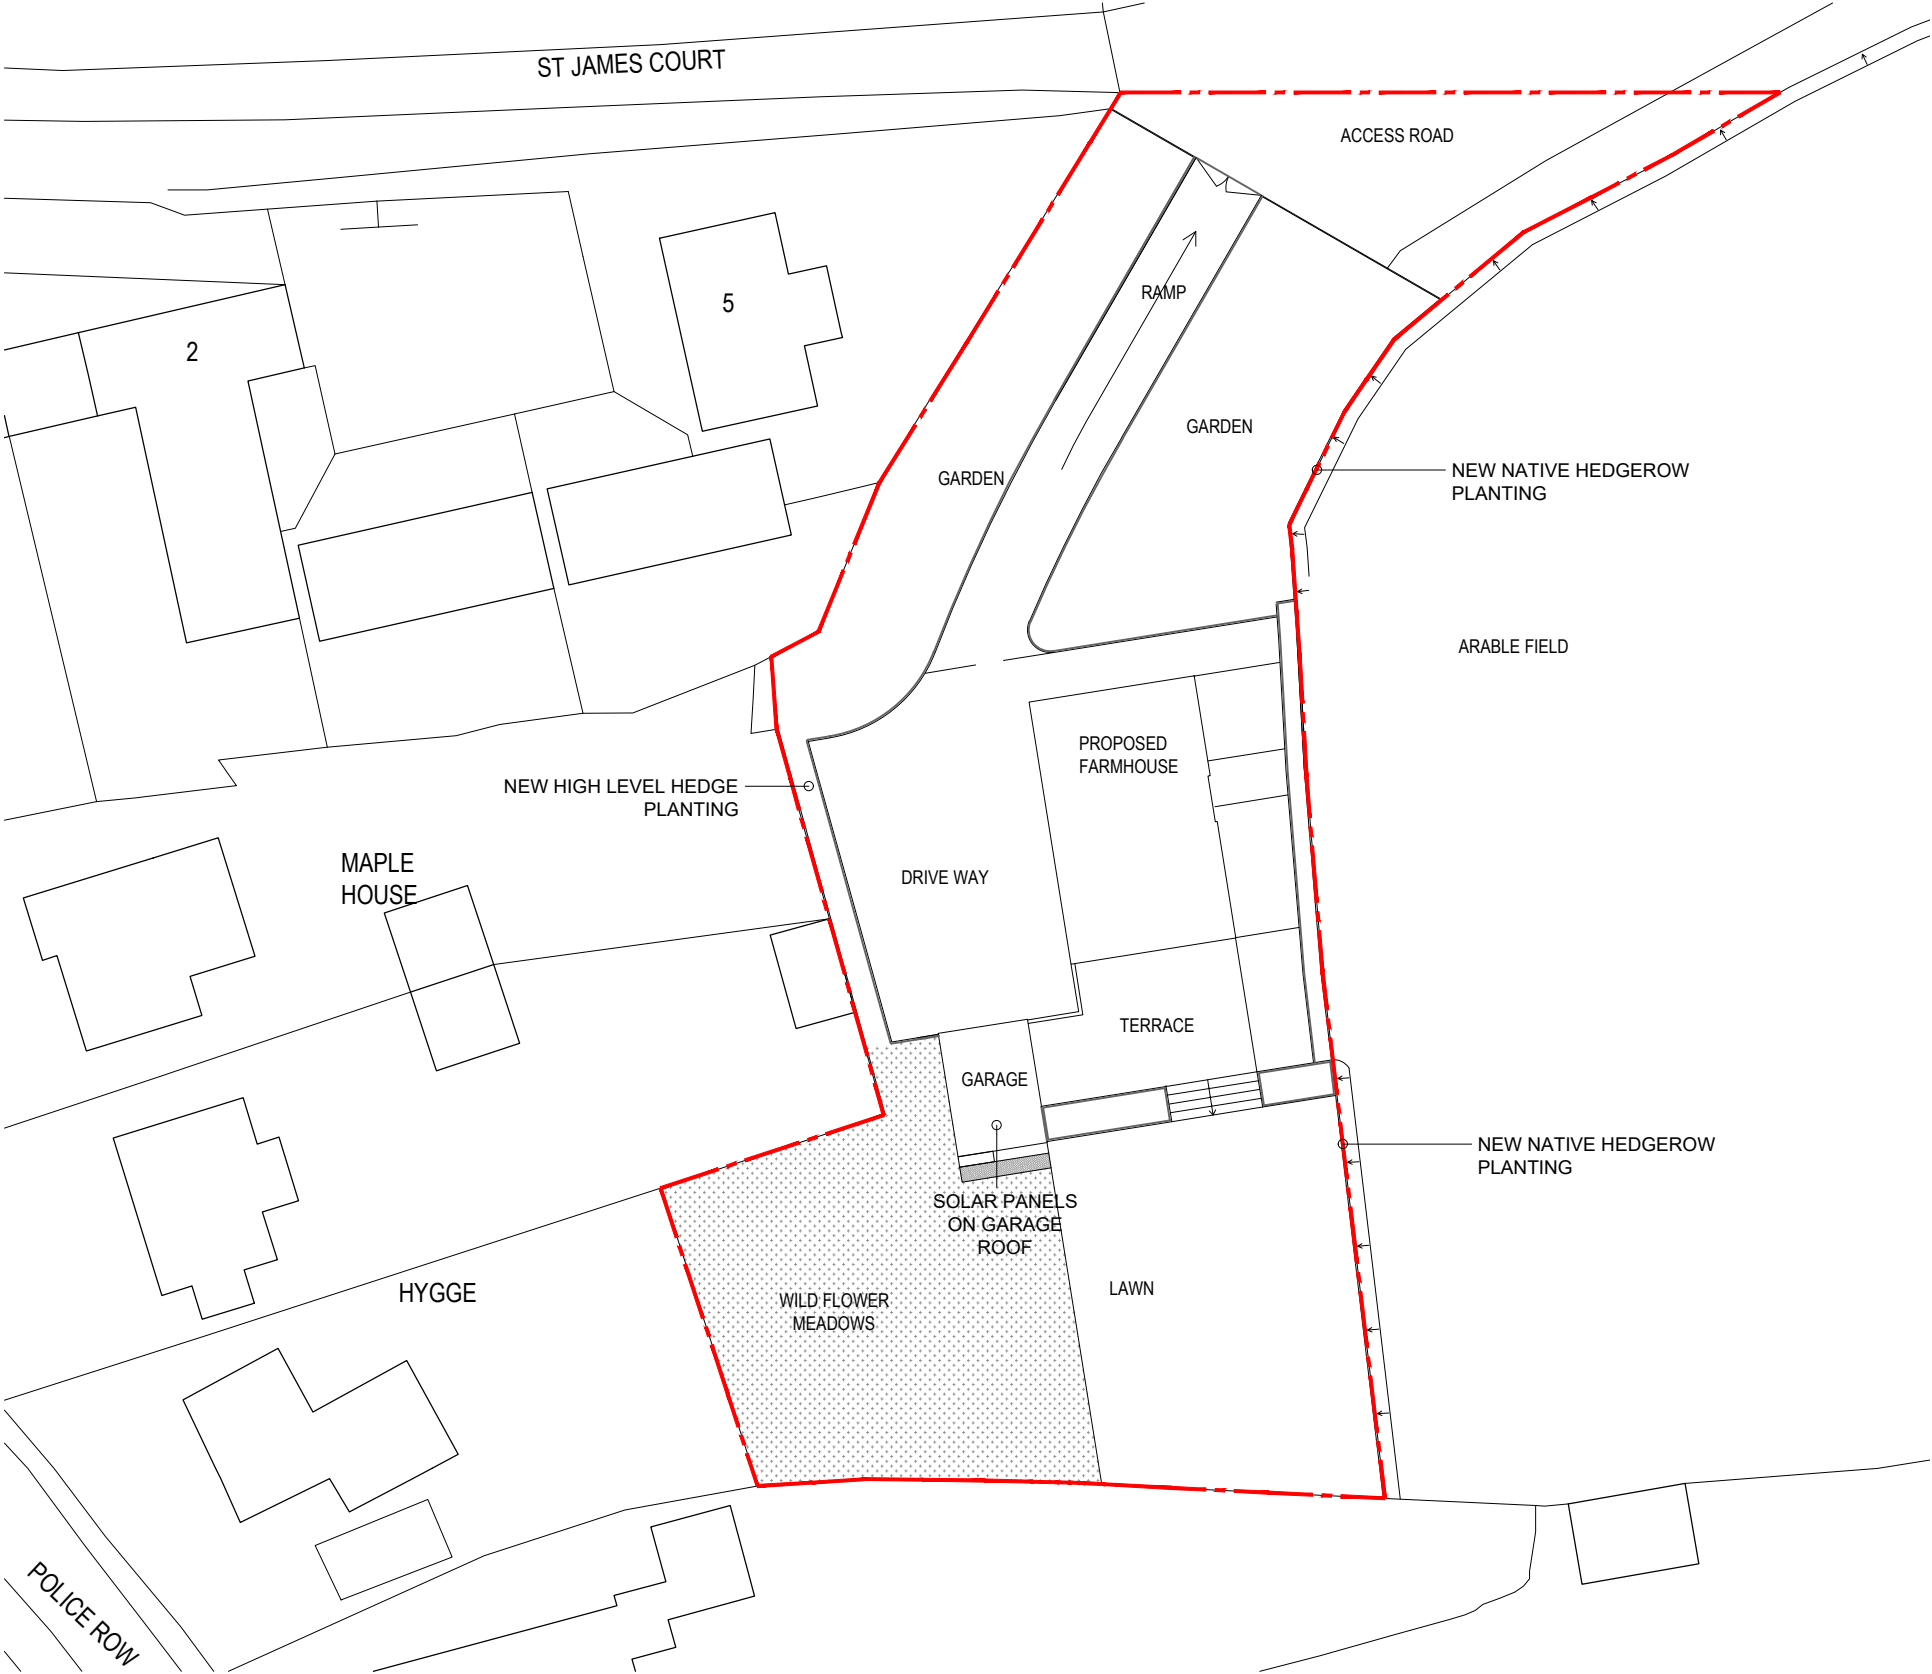

02 PROPOSED BLOCK PLAN
101 1:500

NOTES:
SCALE: 1:500 @ A3
0 5m 10m 15m 20m

SCALE: 1:1250 @ A3
0m 25m 50m

P02	09.12.2024	ISSUED FOR PLANNING	CH	CP
P01	01.11.2024	DRAFT FOR COMMENT	CH	CP
A03	15.07.2022	ISSUED FOR PRE-APPLICATION	ET	CP
A02	27.05.2022	ISSUED FOR COMMENT	ET	CP
A01	28.04.2022	ISSUED FOR COMMENT	ET	CP
REV	DATE	DESCRIPTION	DRN	CHK
REVISION HISTORY				

PROJECT:
0311 - HAY FARM
POLICE ROW, HERTS, SG8 9QE

CLIENT:
AMIE DONNE & JOHN KING

DRAWING NO:
0311 - 101

DRAWING TITLE:
PROPOSED
LOCATION AND BLOCK PLAN

SCALE @ A3: 1:1250 / 1:500

REV:
REV P02

Pinchin Architects Ltd
The Junction, Station Road, Watford, WD17 1EU
t: 0207 183 1456 | e: info@pinchinarchitects.com
www.pinchinarchitects.com