



Proposed Single Storey Rear Orangery

Mr Ben Blackwood
Roxley Court Cottage
Roxley Court Road
Willian, SG6 2AJ

1:100 0 1 2 3 4 5 10m

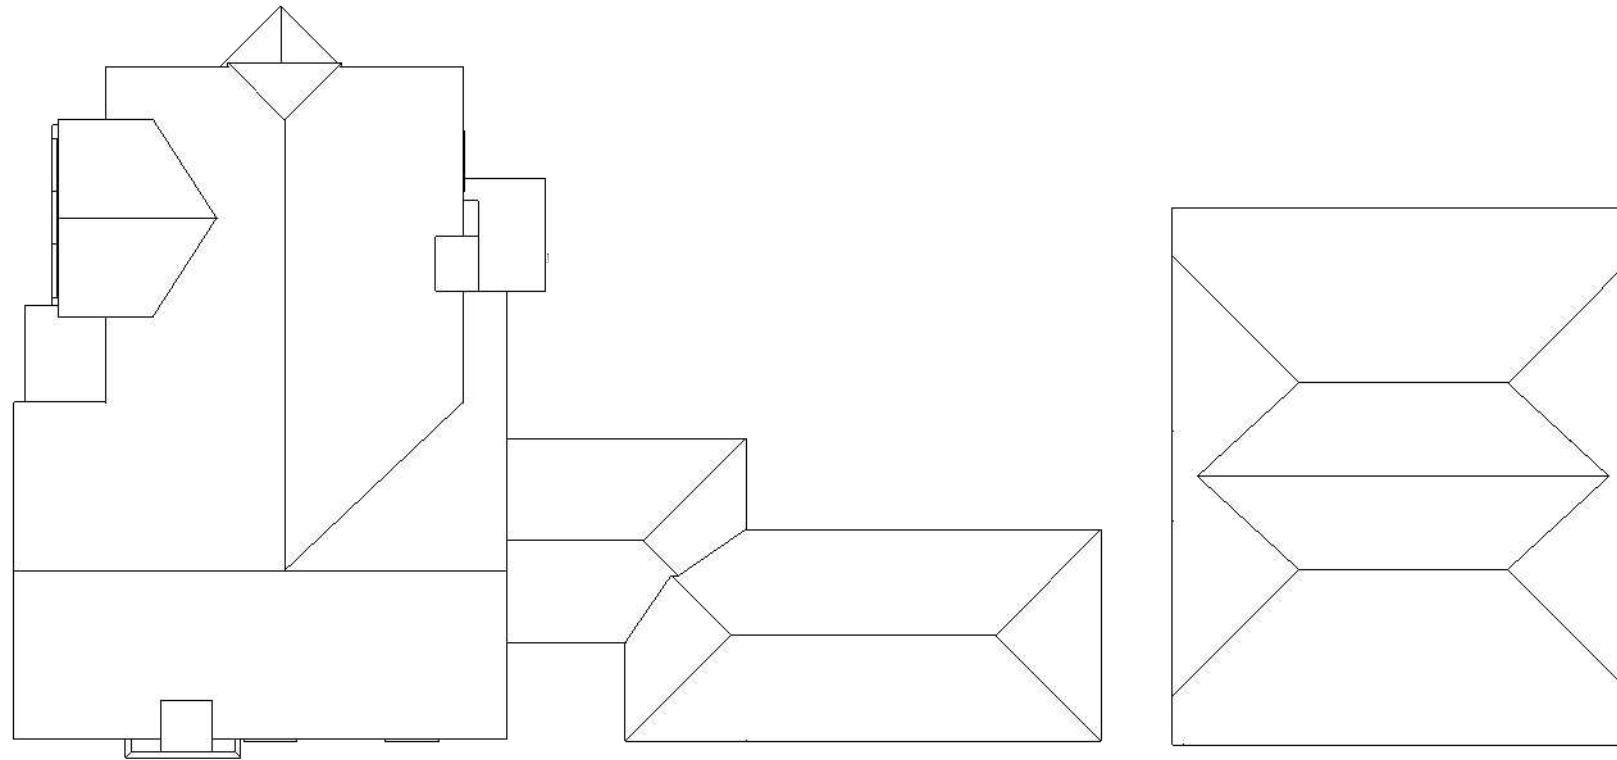

Existing Roof Plan

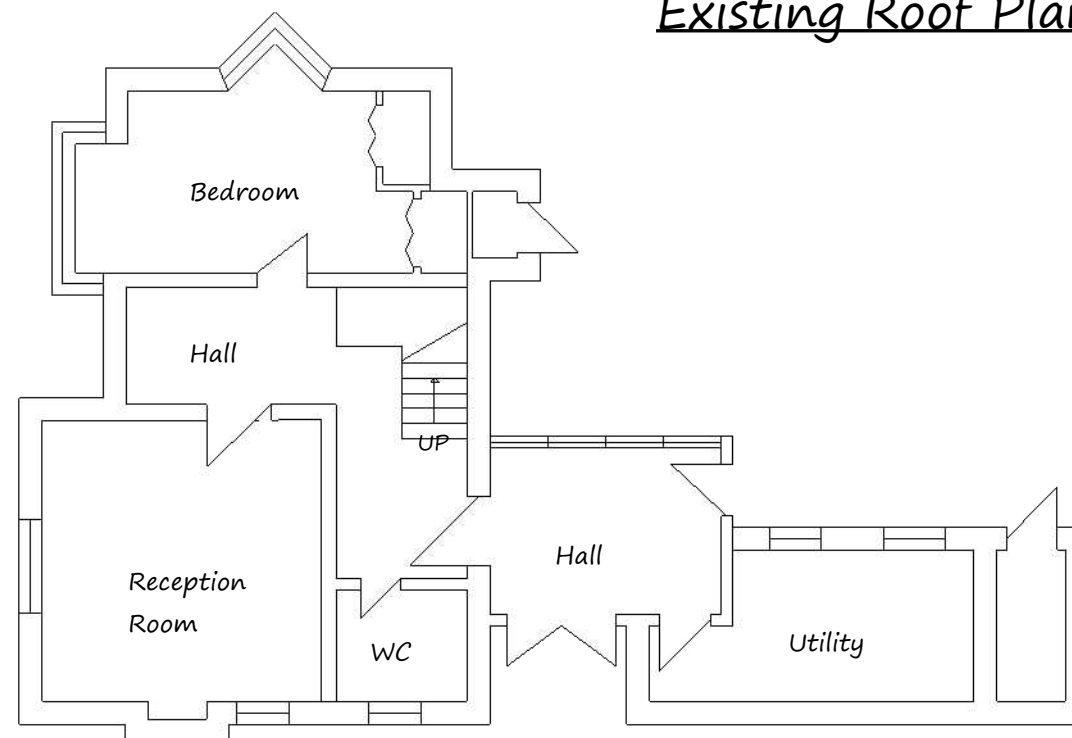

Existing Floor Plan