




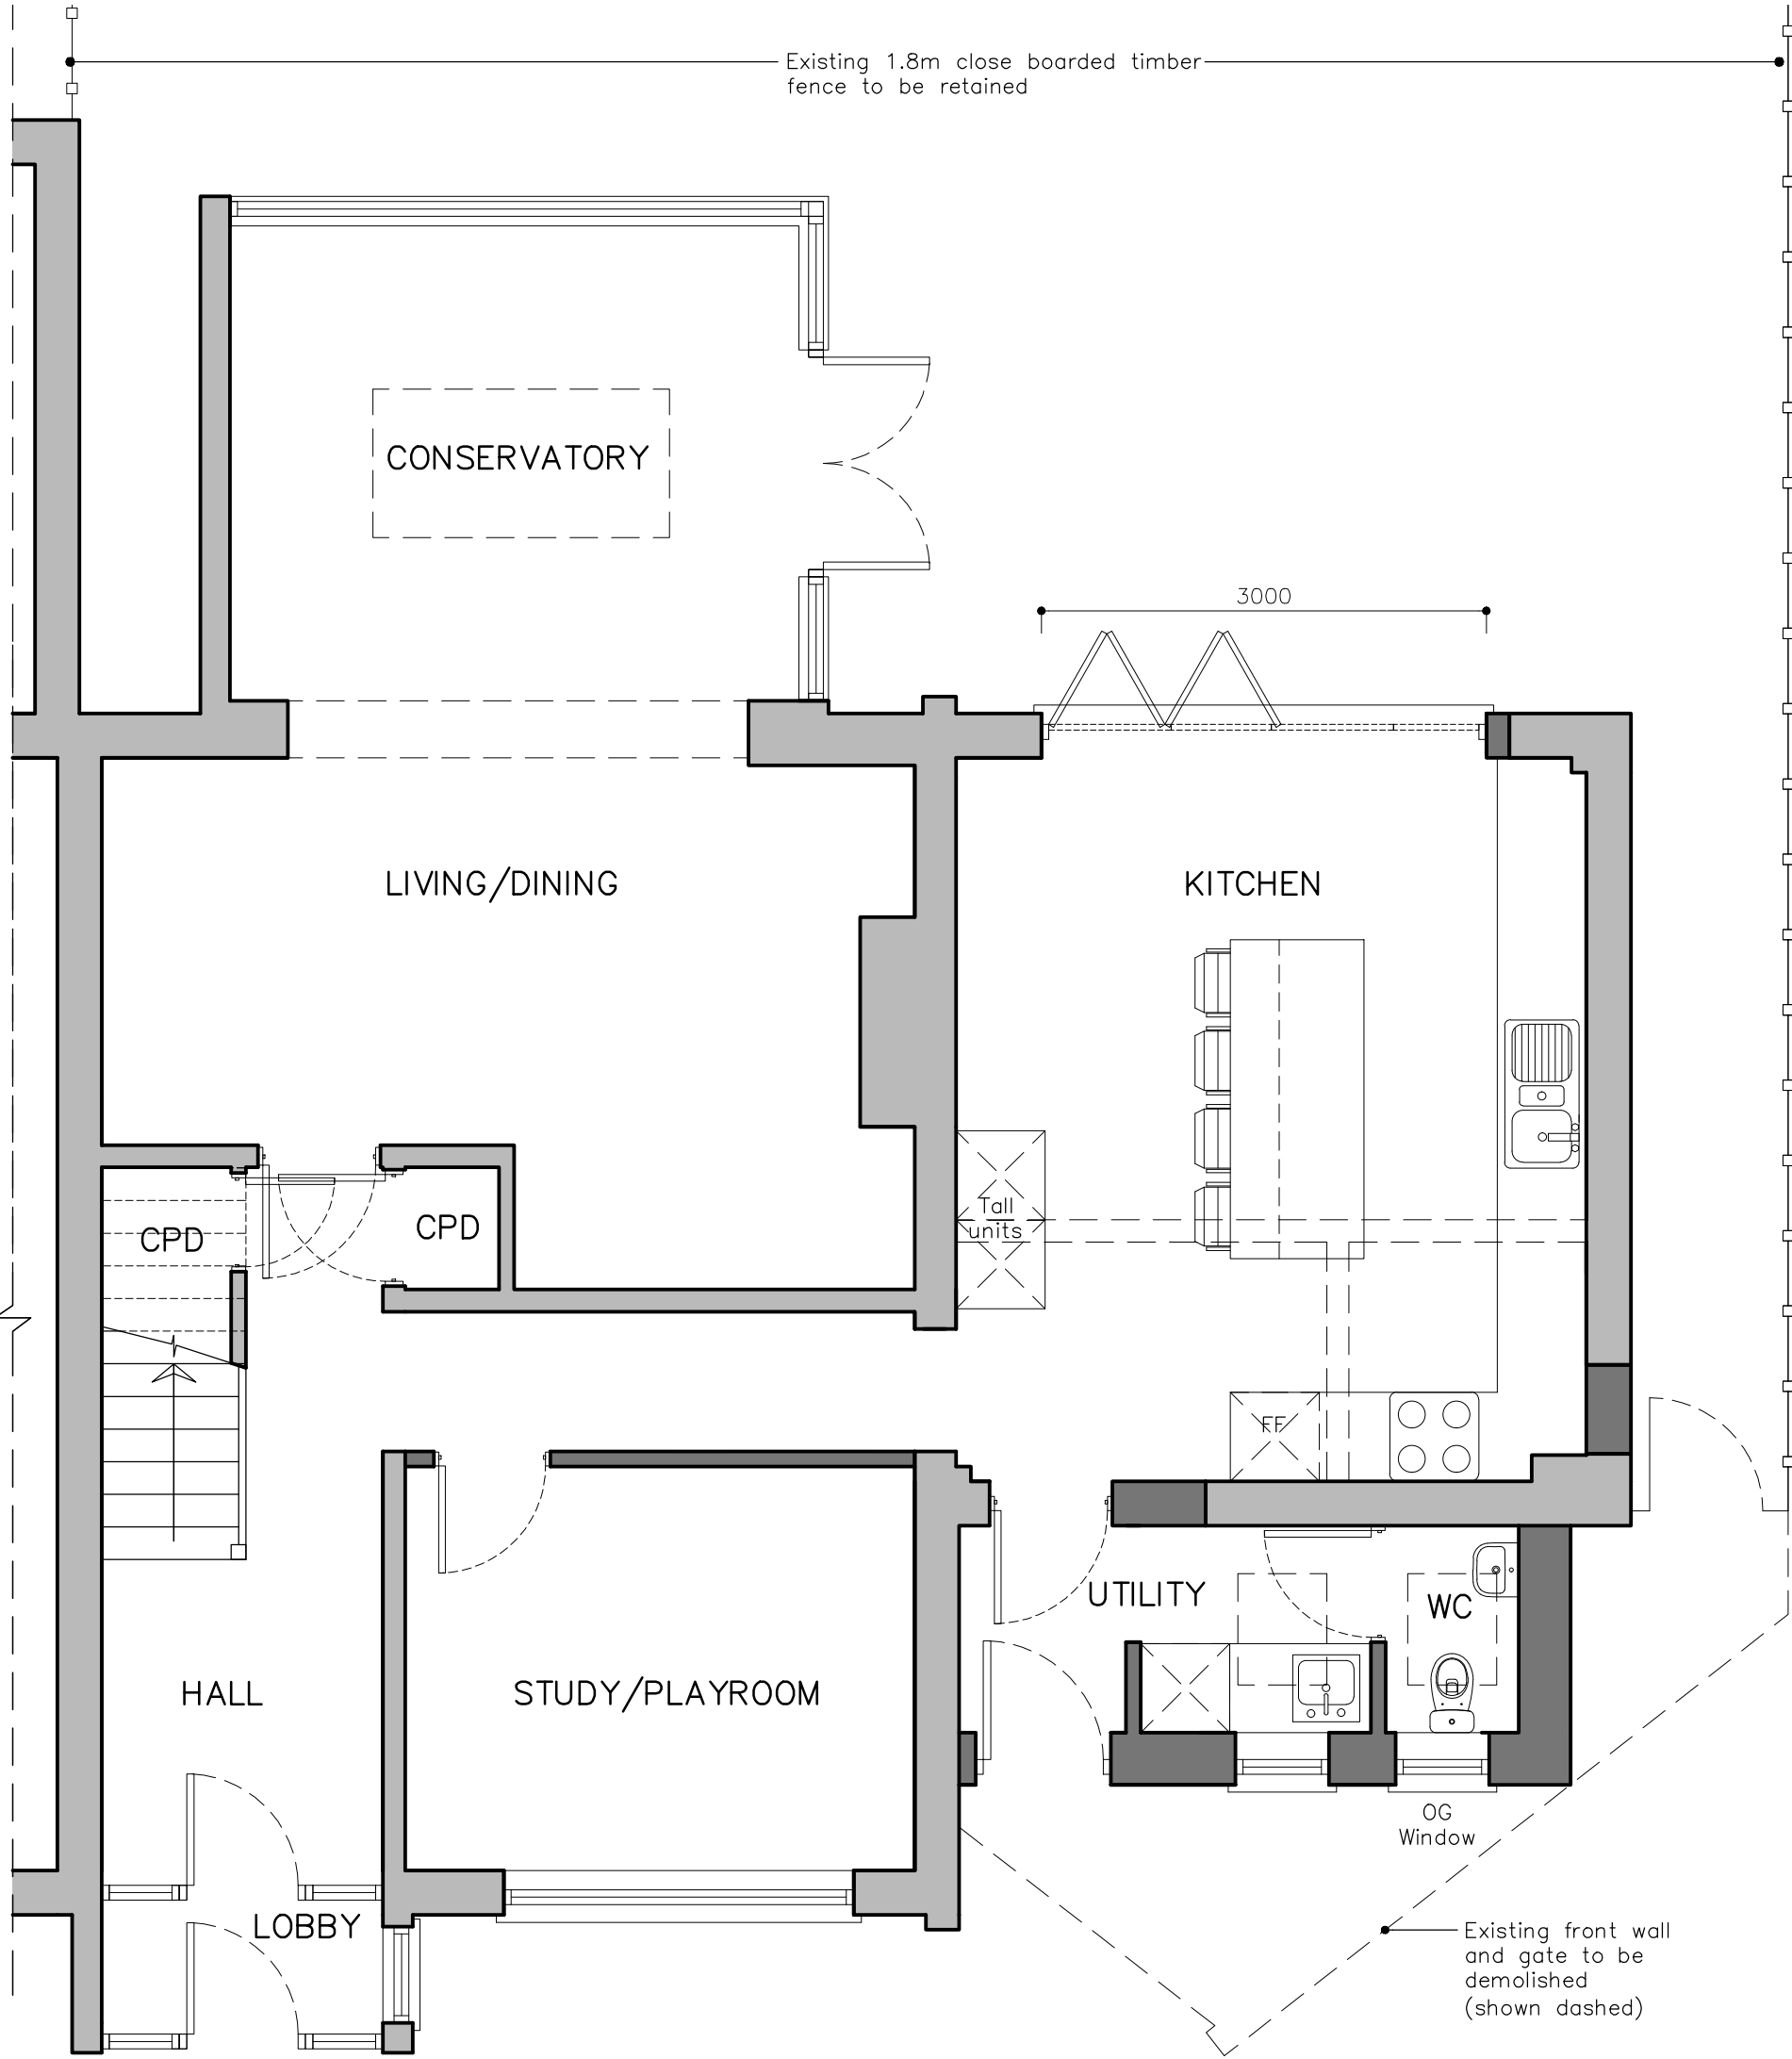

PROPOSED GROUND FLOOR PLAN 1:50@A1
OPTION 1

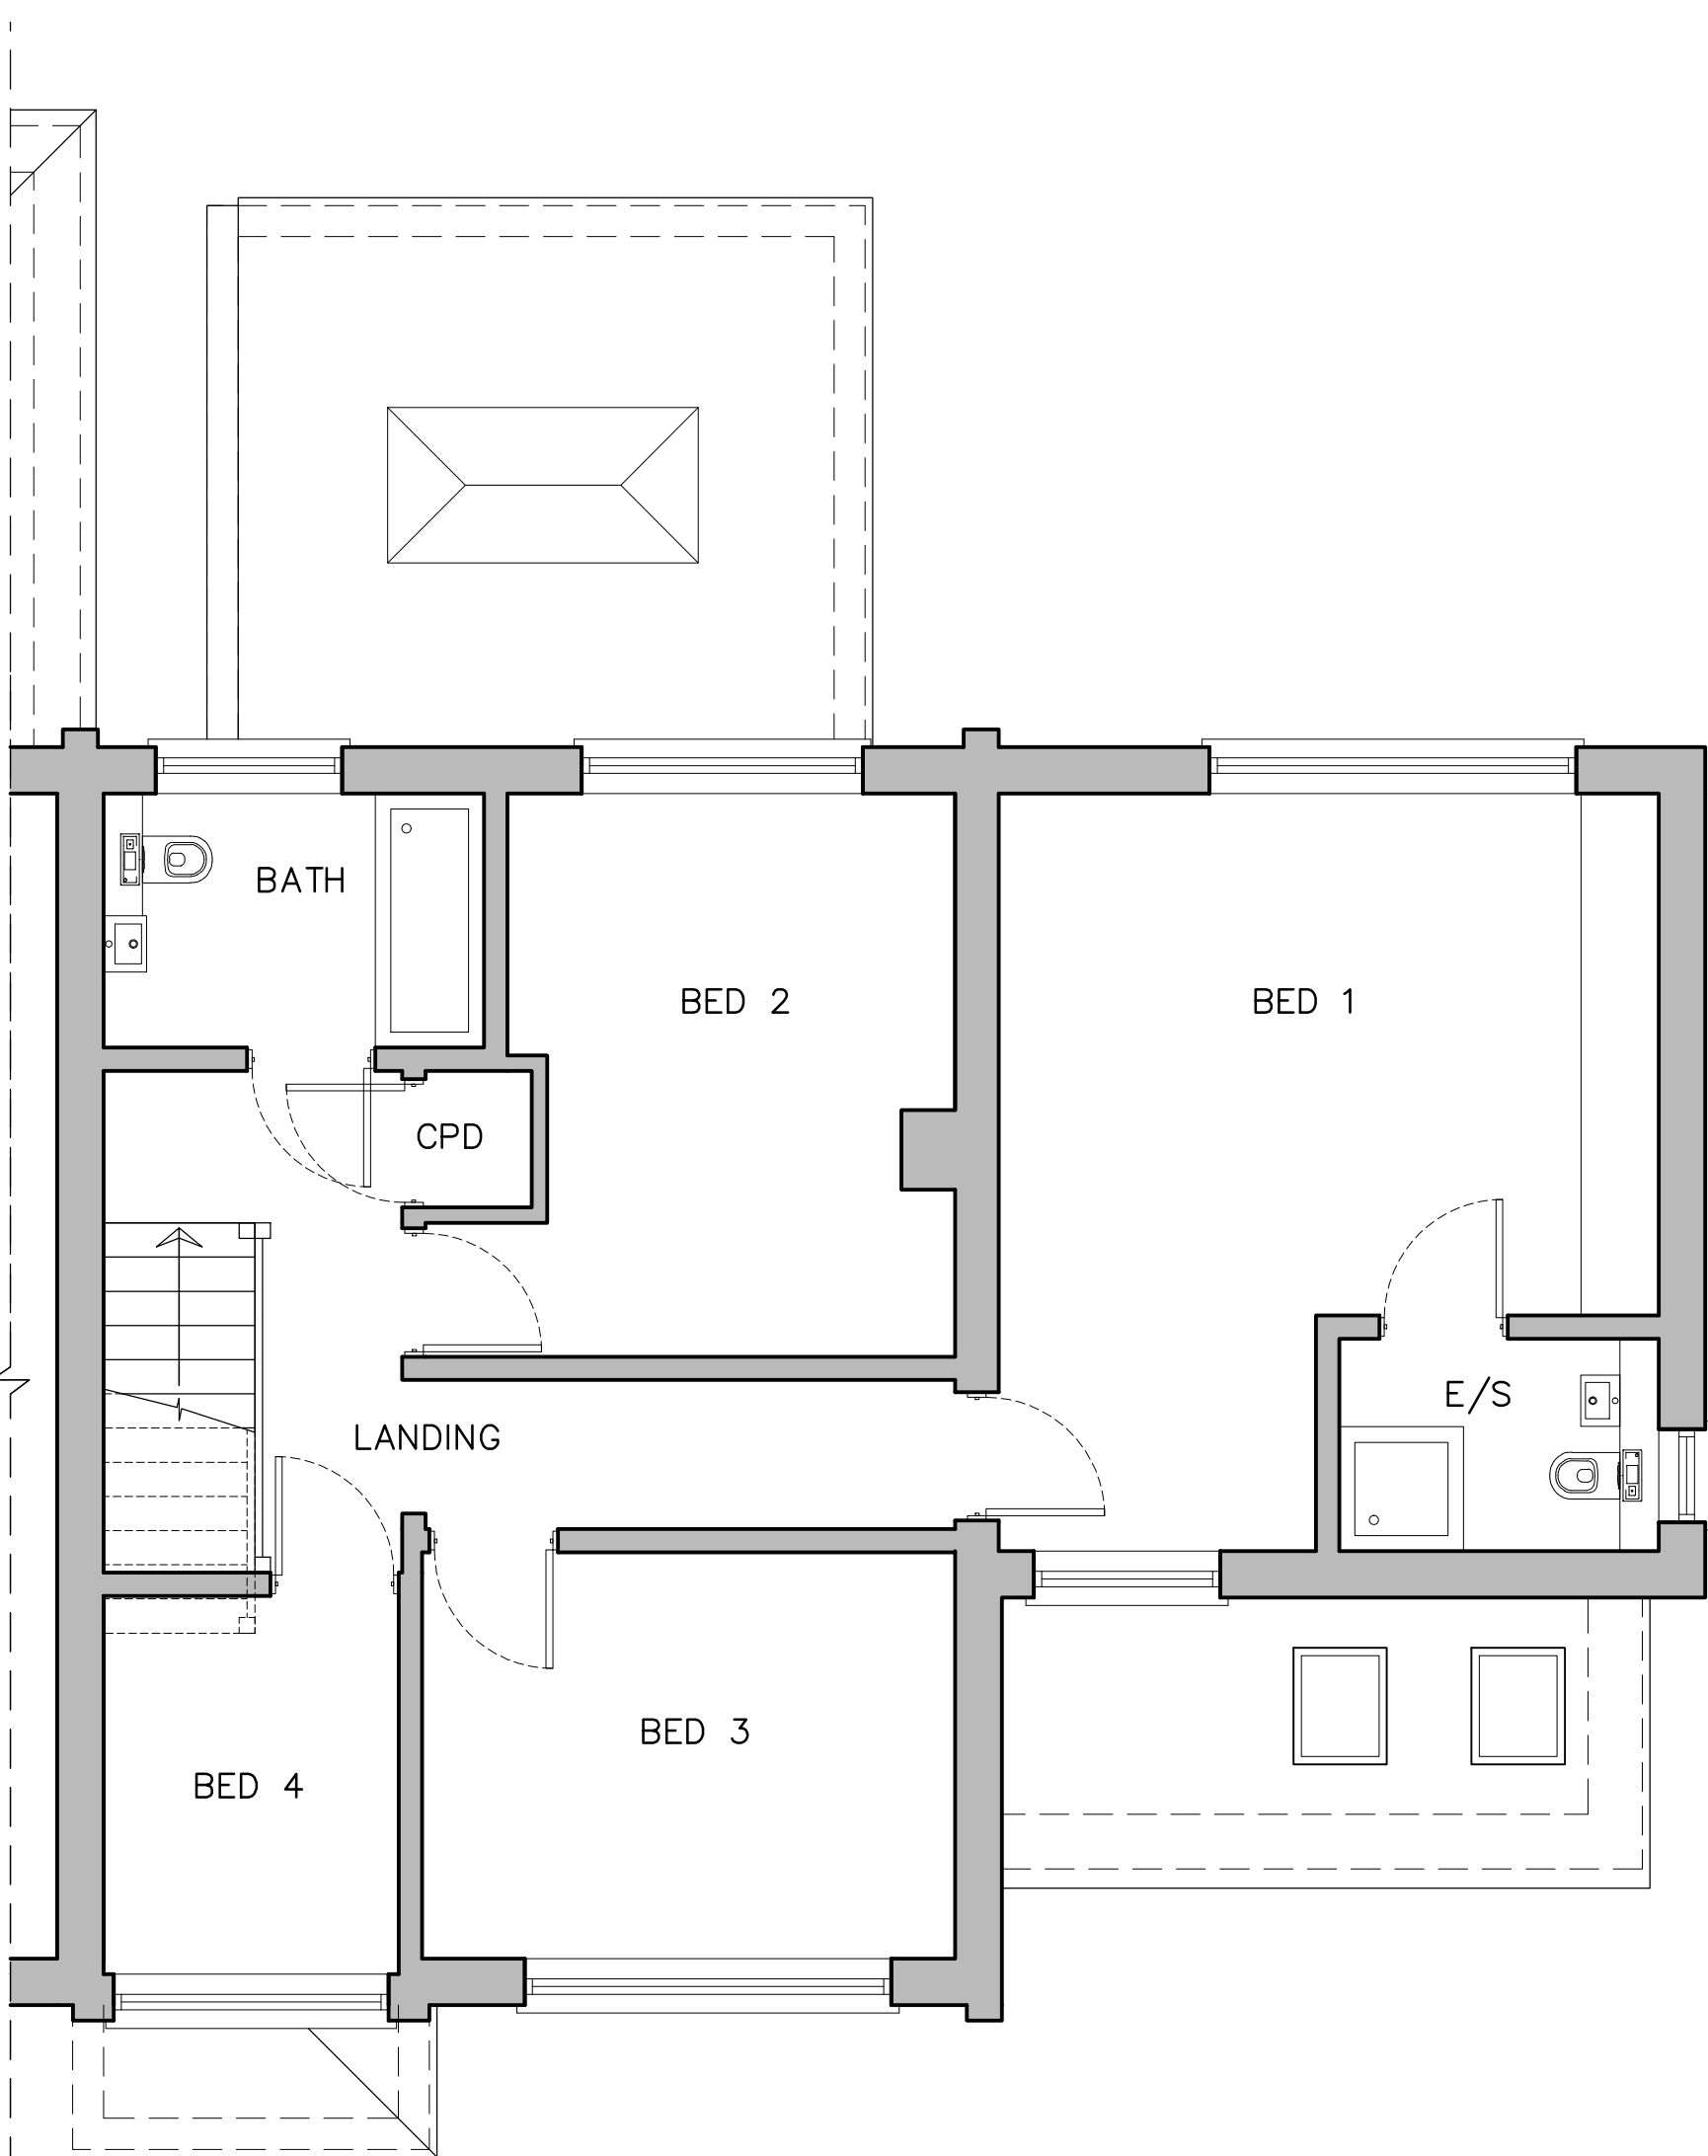

PROPOSED FIRST FLOOR PLAN 1:50@A1

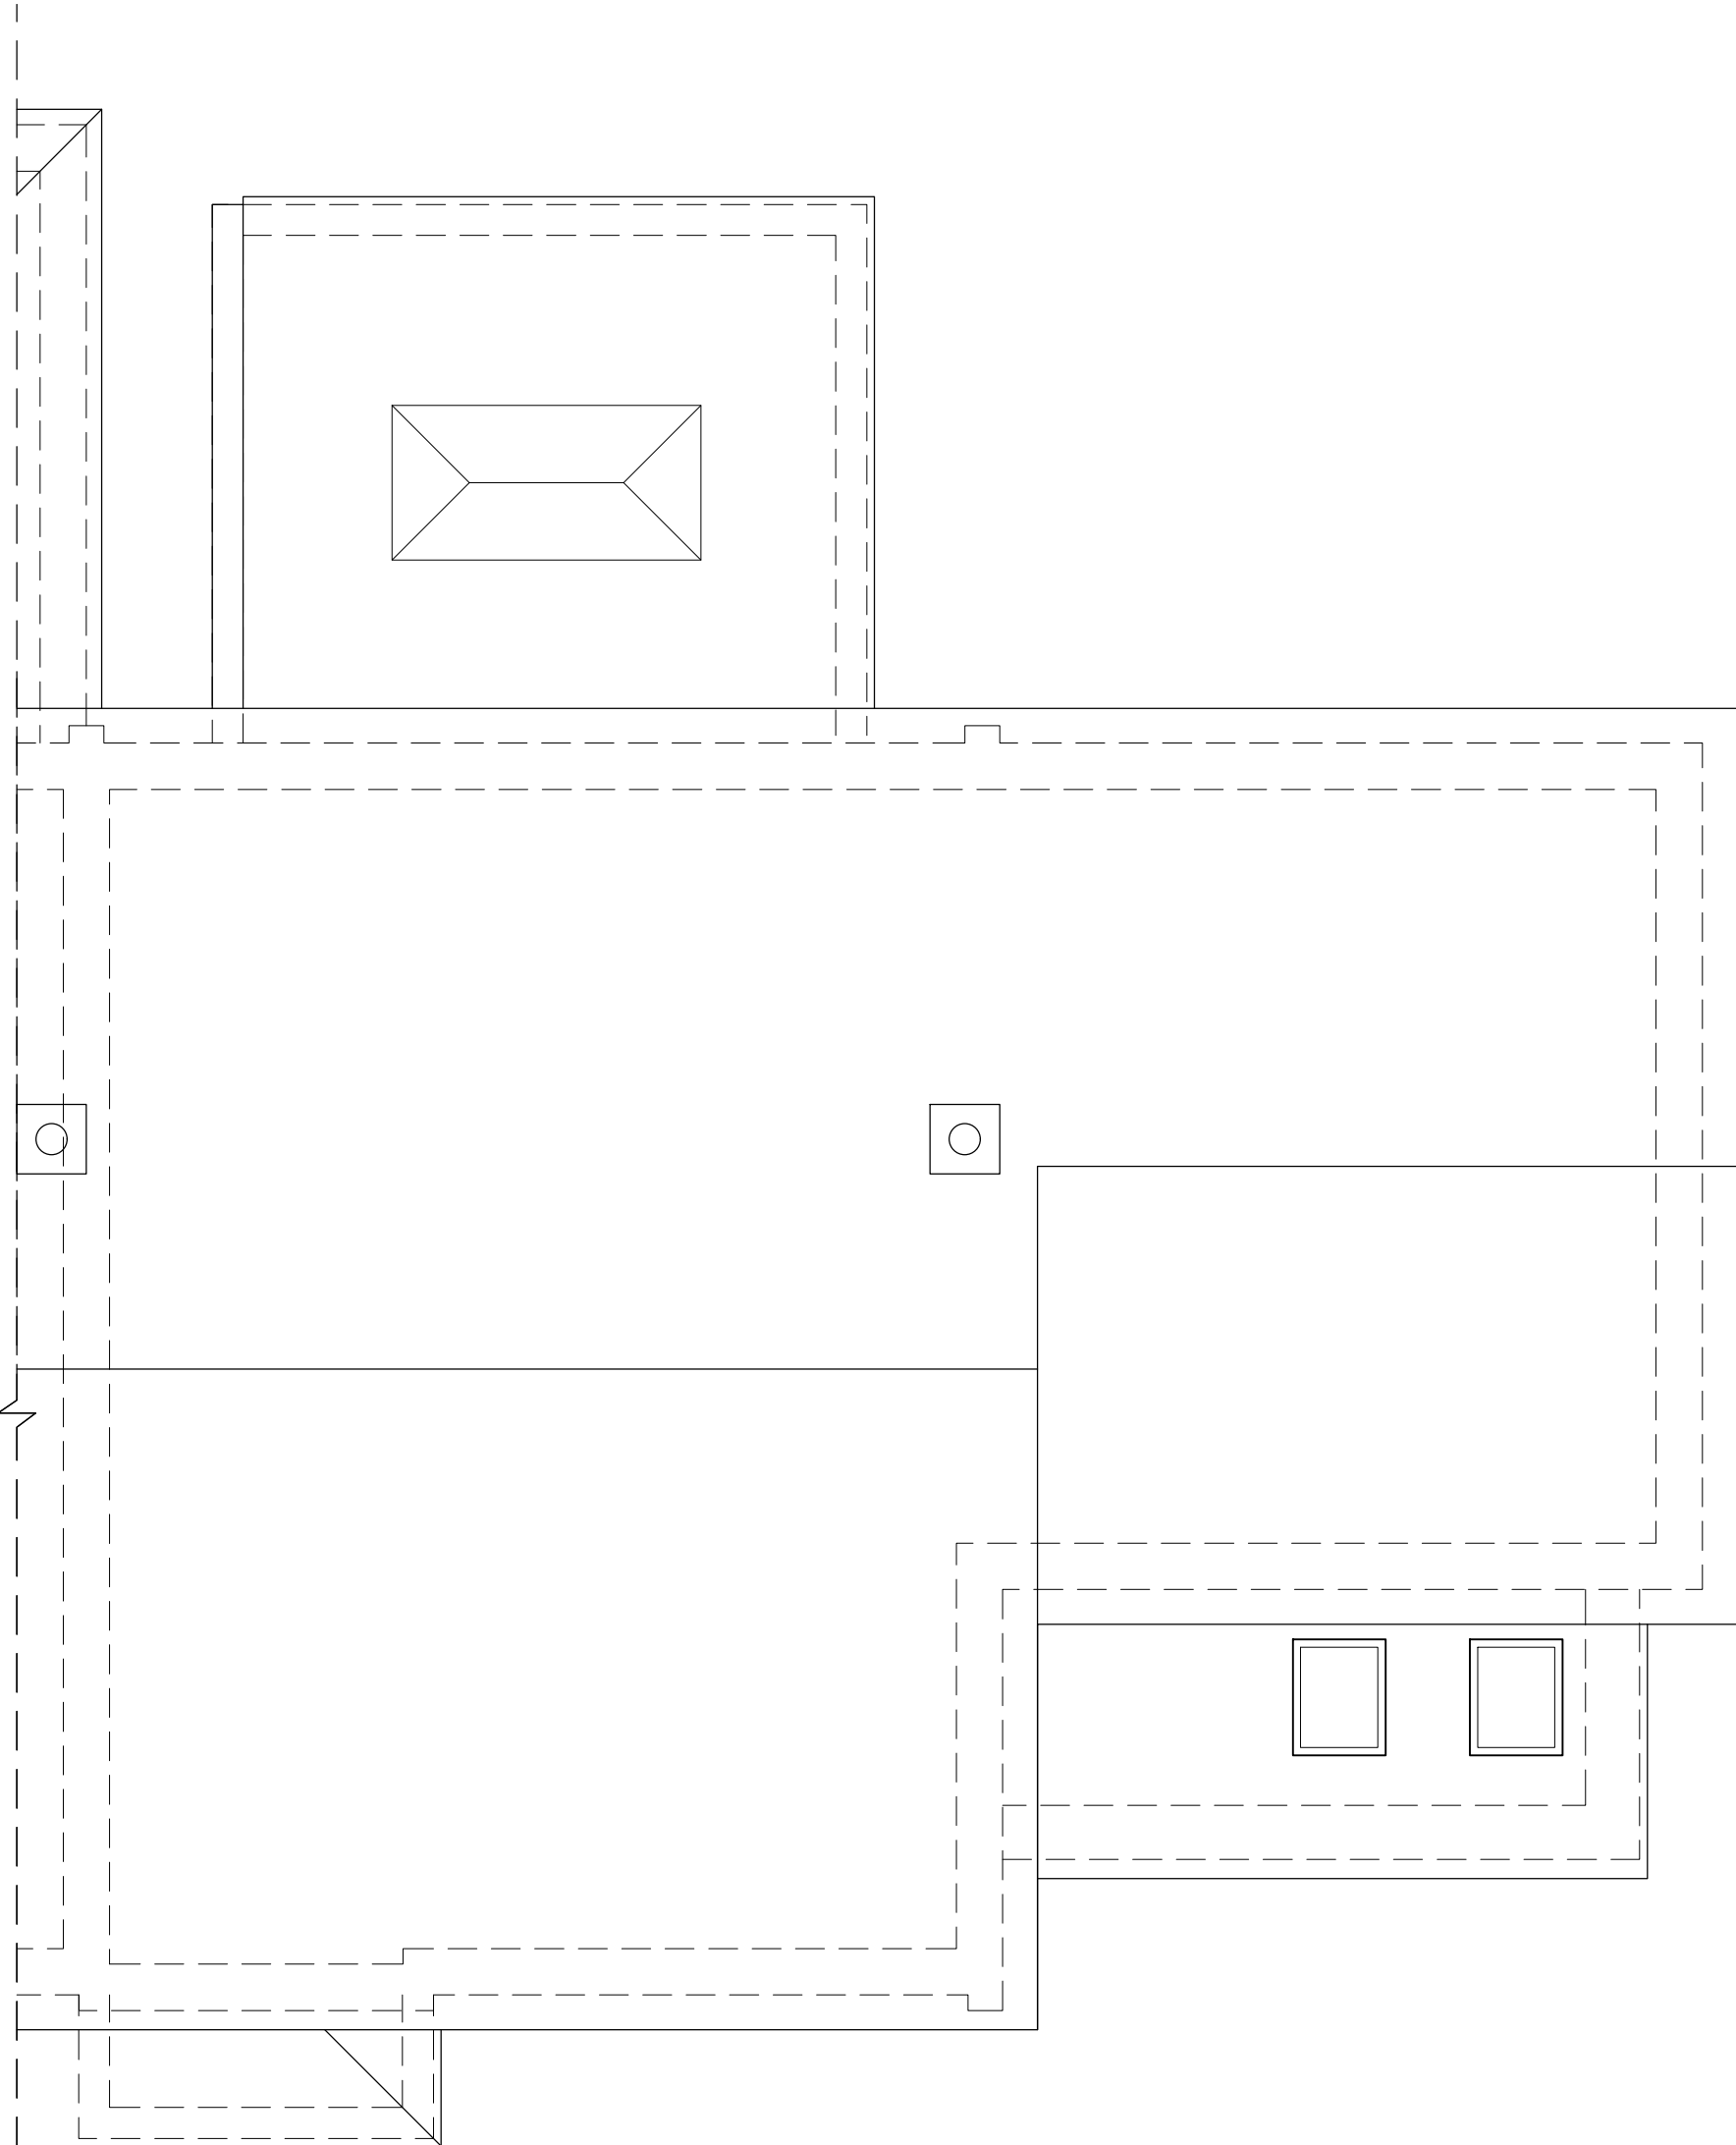

PROPOSED ROOF PLAN 1:50@A1