



ELEVATION E - E'

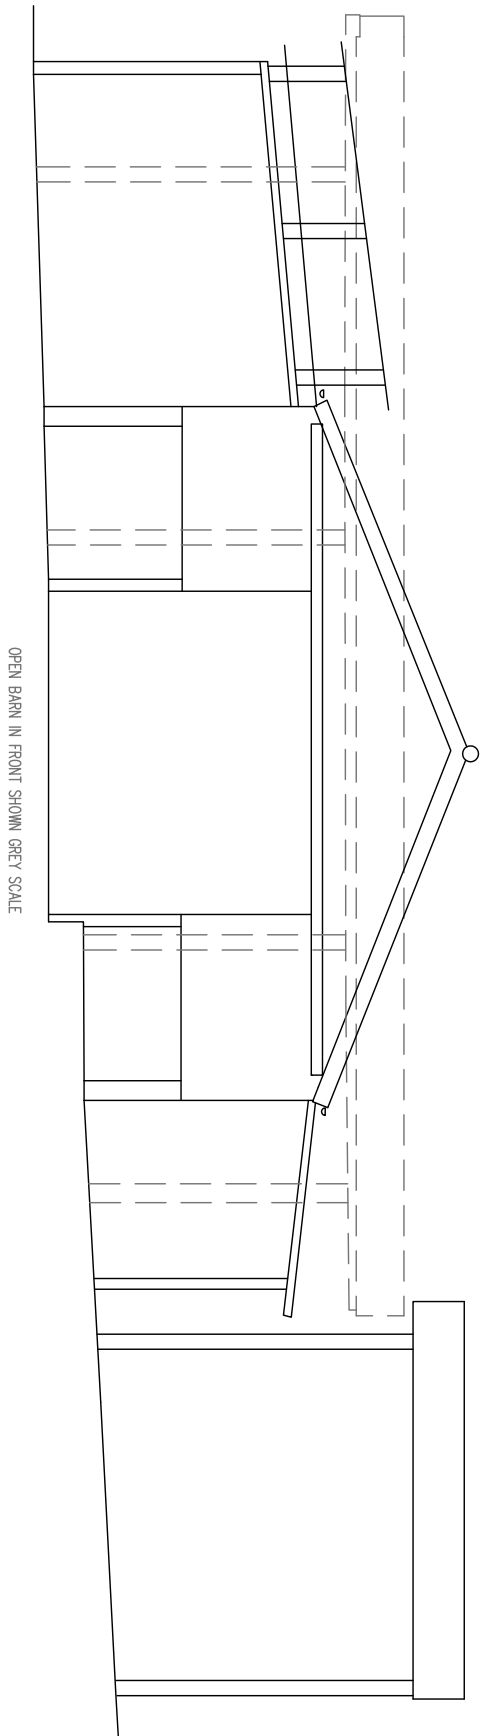


DATUM 65.00m

ELEVATION F - F'

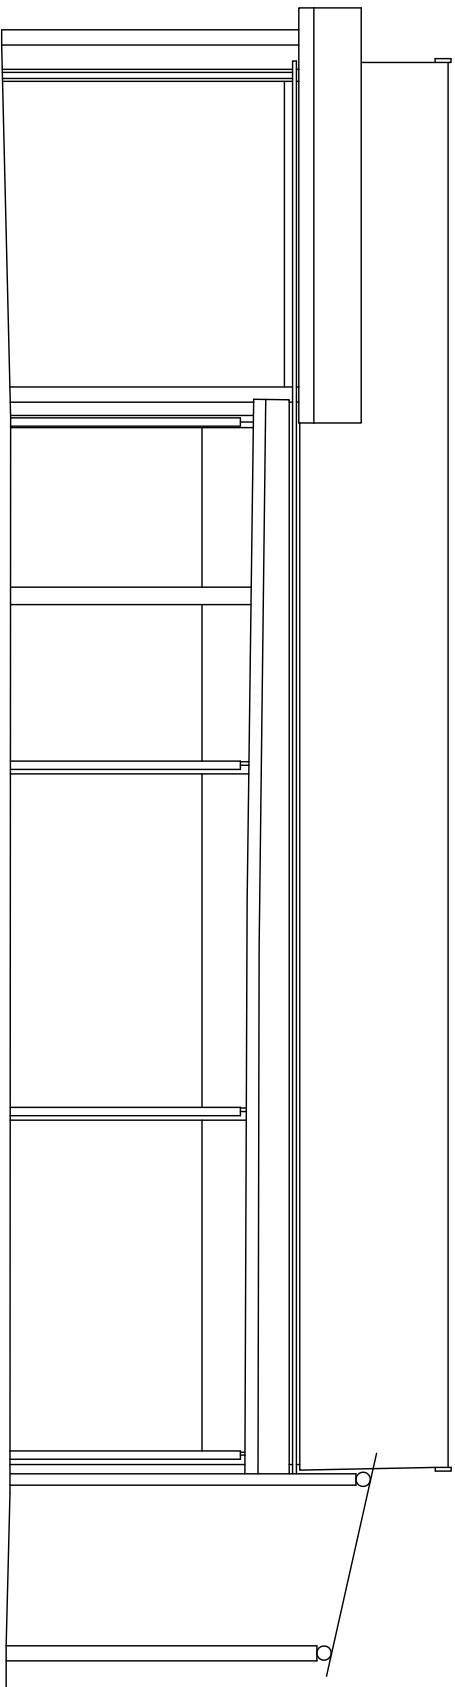


DATUM 65.00m

ELEVATION G-G

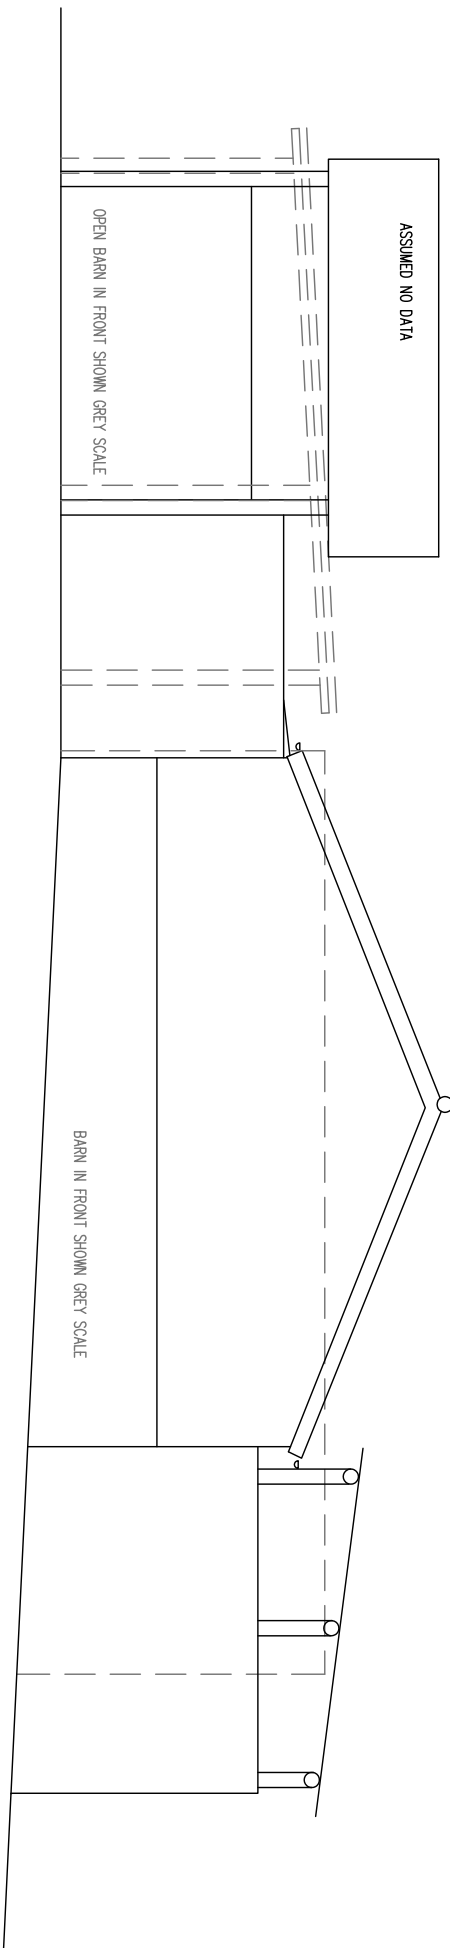

DATUM 65.00m



ELEVATION H-H'

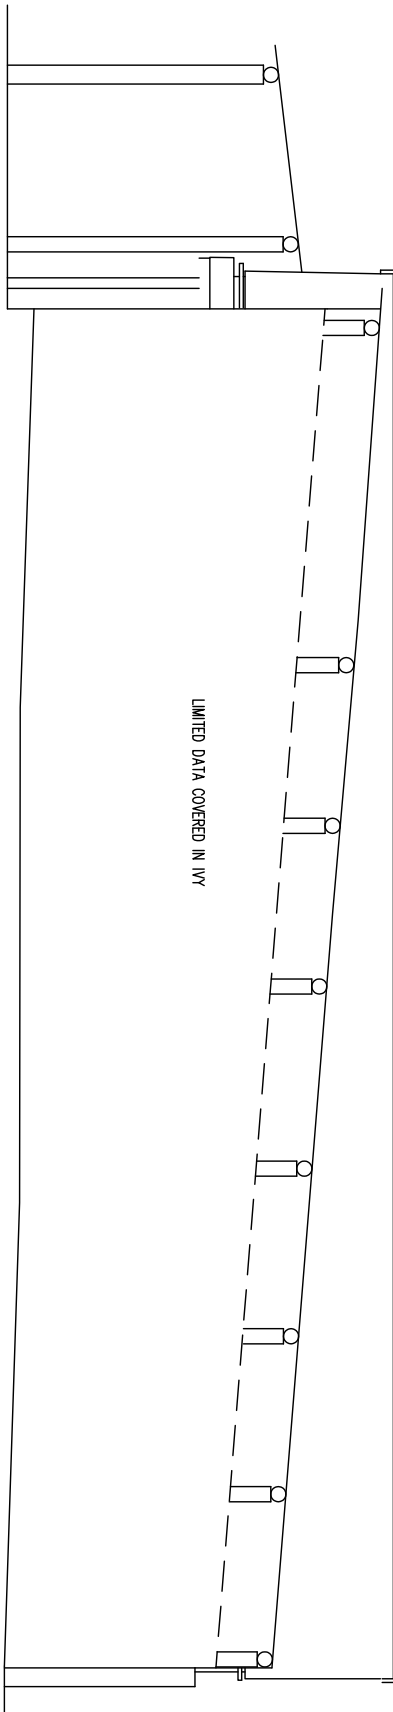

DATUM 65.00m

LOCATION PLAN


SCALE 1:200

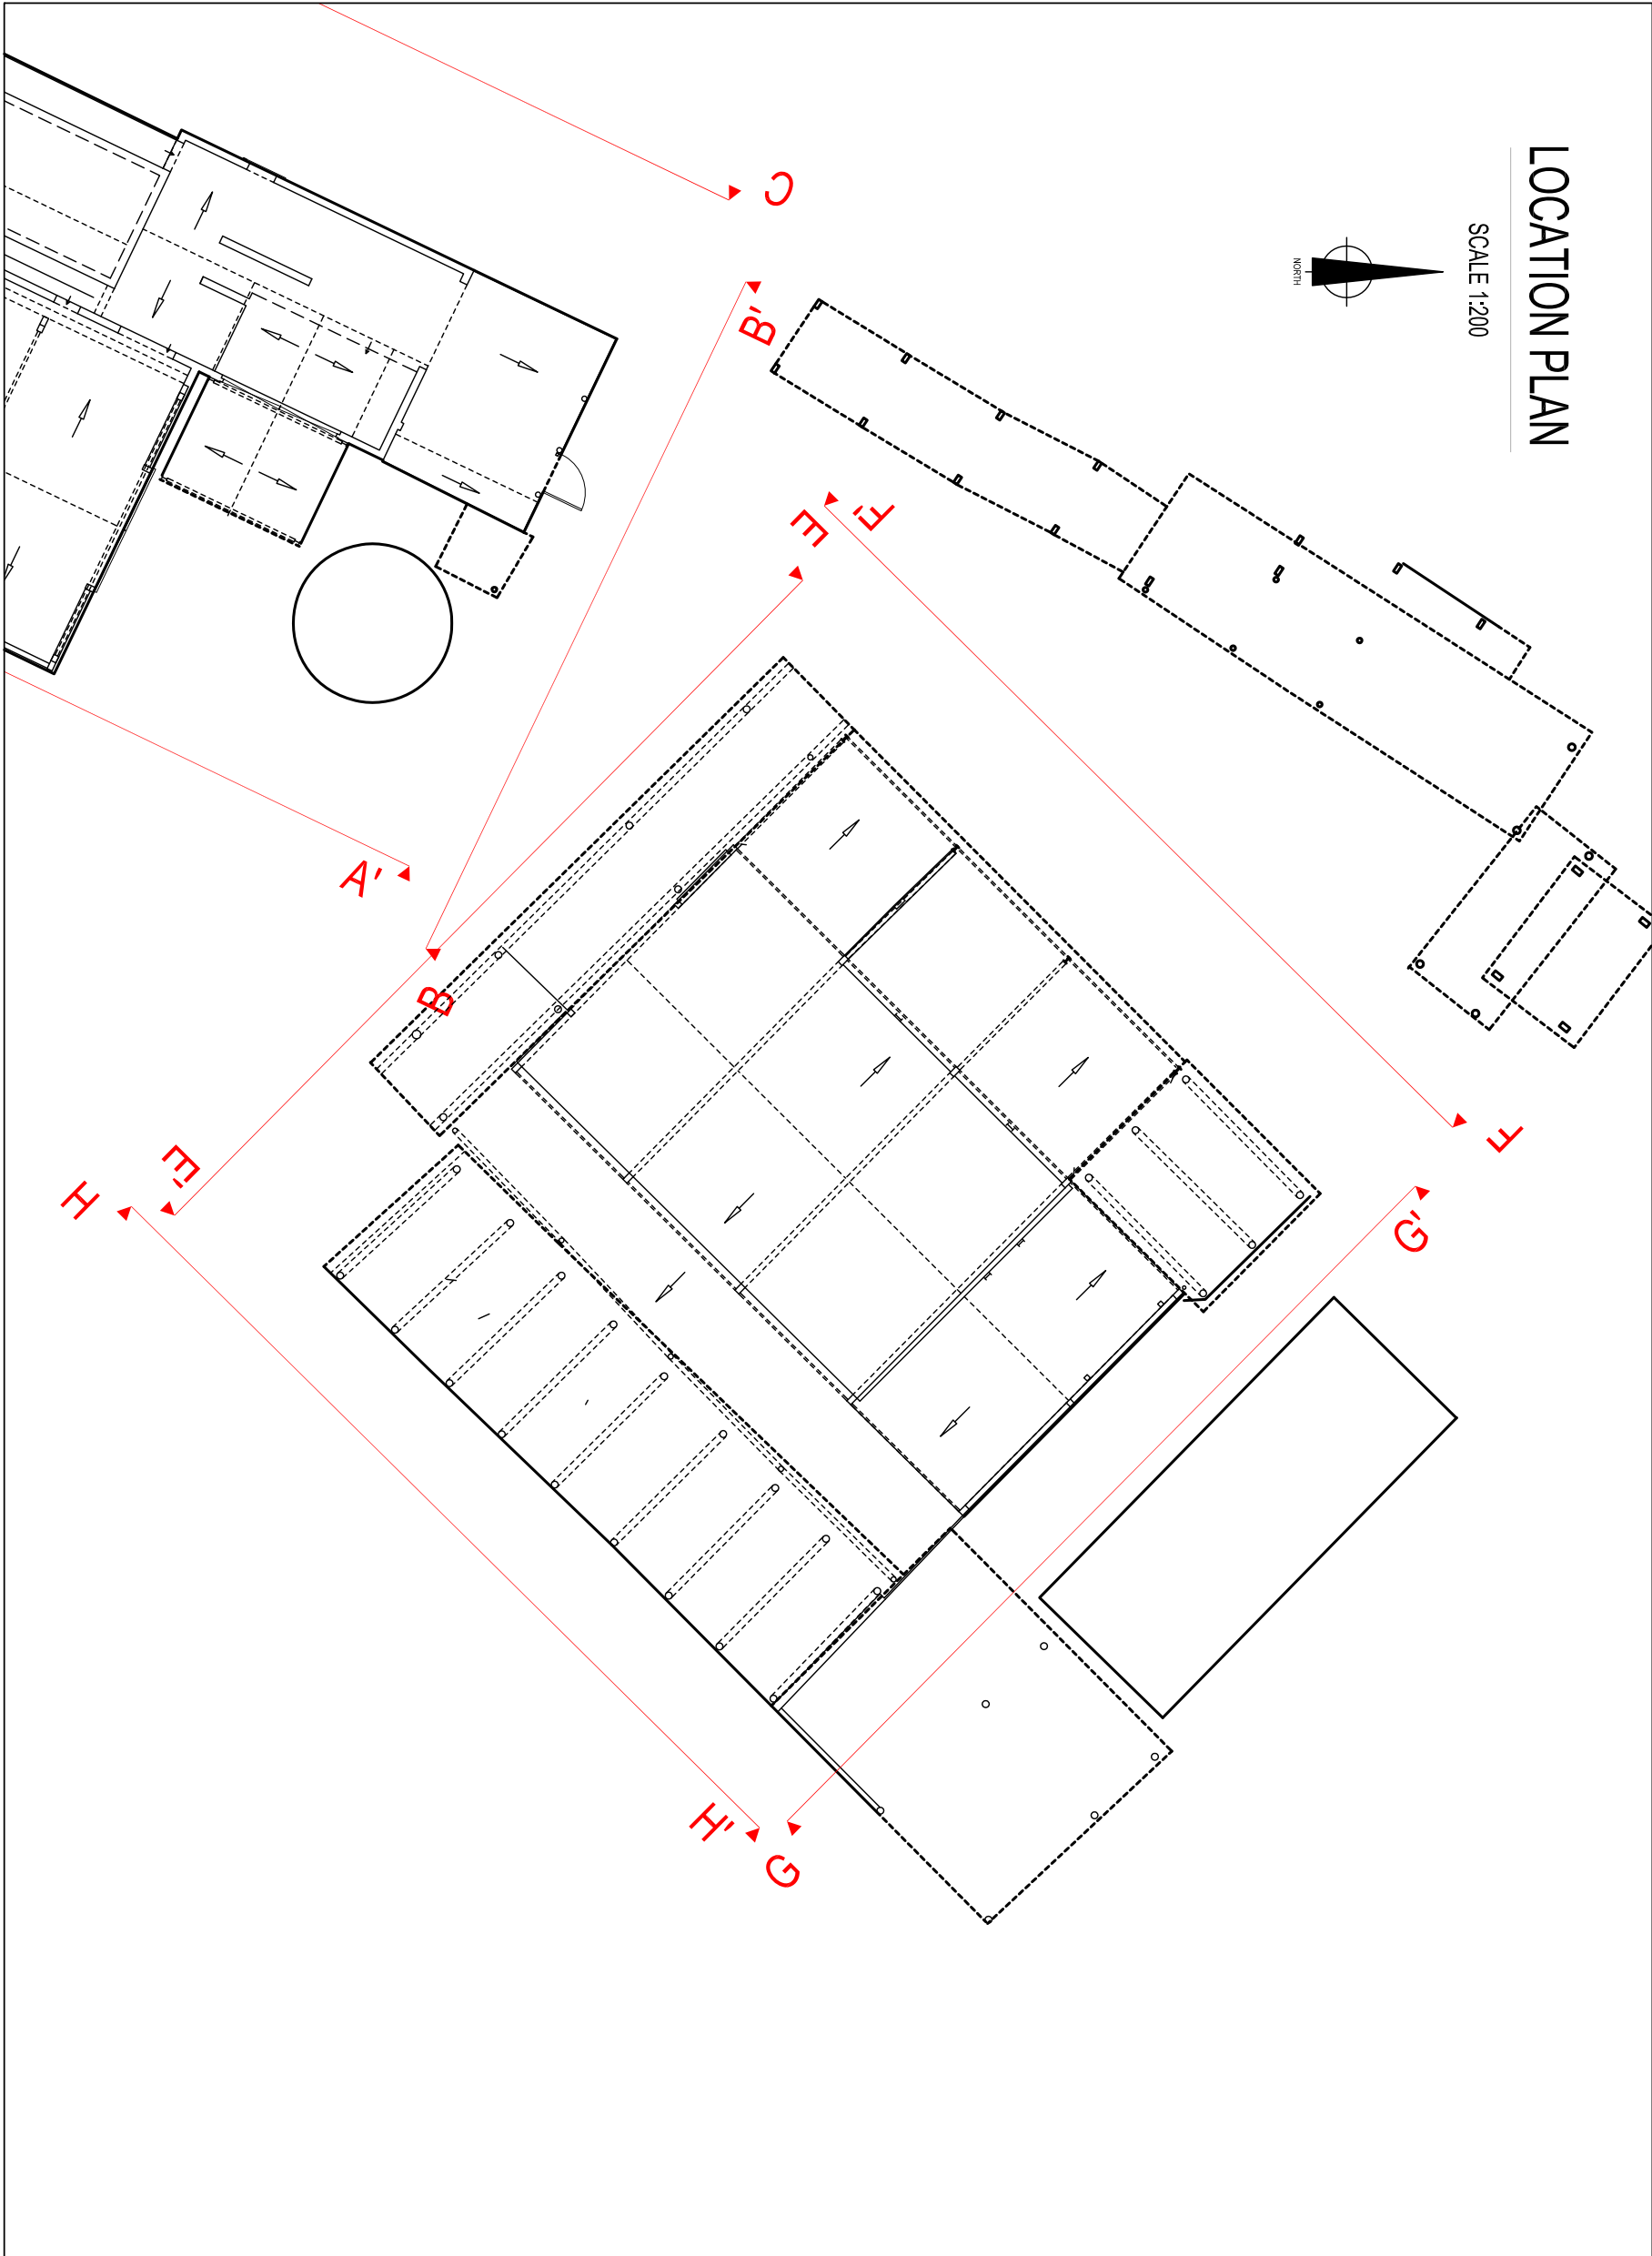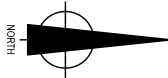

NOTES

SURVEY TIED INTO NATIONAL GRID OSTN22 AND OSGM22 DATUM FOR HEIGHT USING GPS EQUIPMENT UTILIZING THE TRIMBLE VRS NOW SYSTEM FOR REAL TIME KINEMATIC (RTK) CORRECTIONS NATIONAL GRID SCALE FACTOR HAS NOT BEEN APPLIED TO THE SURVEY UNLESS SPECIFIED

DRAINAGE AND SERVICE INFORMATION SHOWN ON THIS SURVEY HAS BEEN OBTAINED BY VISUAL INSPECTION ONLY, ALTHOUGH ALL POSSIBLE CARE HAS BEEN TAKEN TO ENSURE THAT DETAILS SHOWN ARE CORRECT, WE ARE UNABLE TO ACCEPT ANY RESPONSIBILITY FOR COSTS ARISING OUT OF ANY ERRORS OR OMISSIONS. COPYRIGHT: THIS DRAWING MAY NOT BE REPRODUCED IN ANY FORM WHATSOEVER WITHOUT THE CONSENT OF C J SURVEYS LTD.

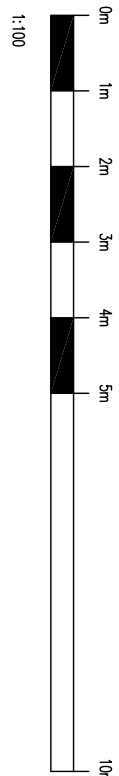

C J SURVEYS LTD

LAND I BUILDING I ENGINEERING
PROFESSIONAL MEASURED SURVEYS

Tel: 01638 591031 Mobile: 07845 775645
Web: www.cjsurveys.co.uk Email: mail@cjsurveys.co.uk

CLIENT WILL TAYLOR
C/O BBR DESIGN

DATE OCT 2023 DRAWN MKCJ SHEET SIZE SCALE A1 1:100

PROJECT ELEVATIONS EH
CHARLTON BARNS, CHARLTON, HITCHIN

DRAWING NO. 10923/E2