
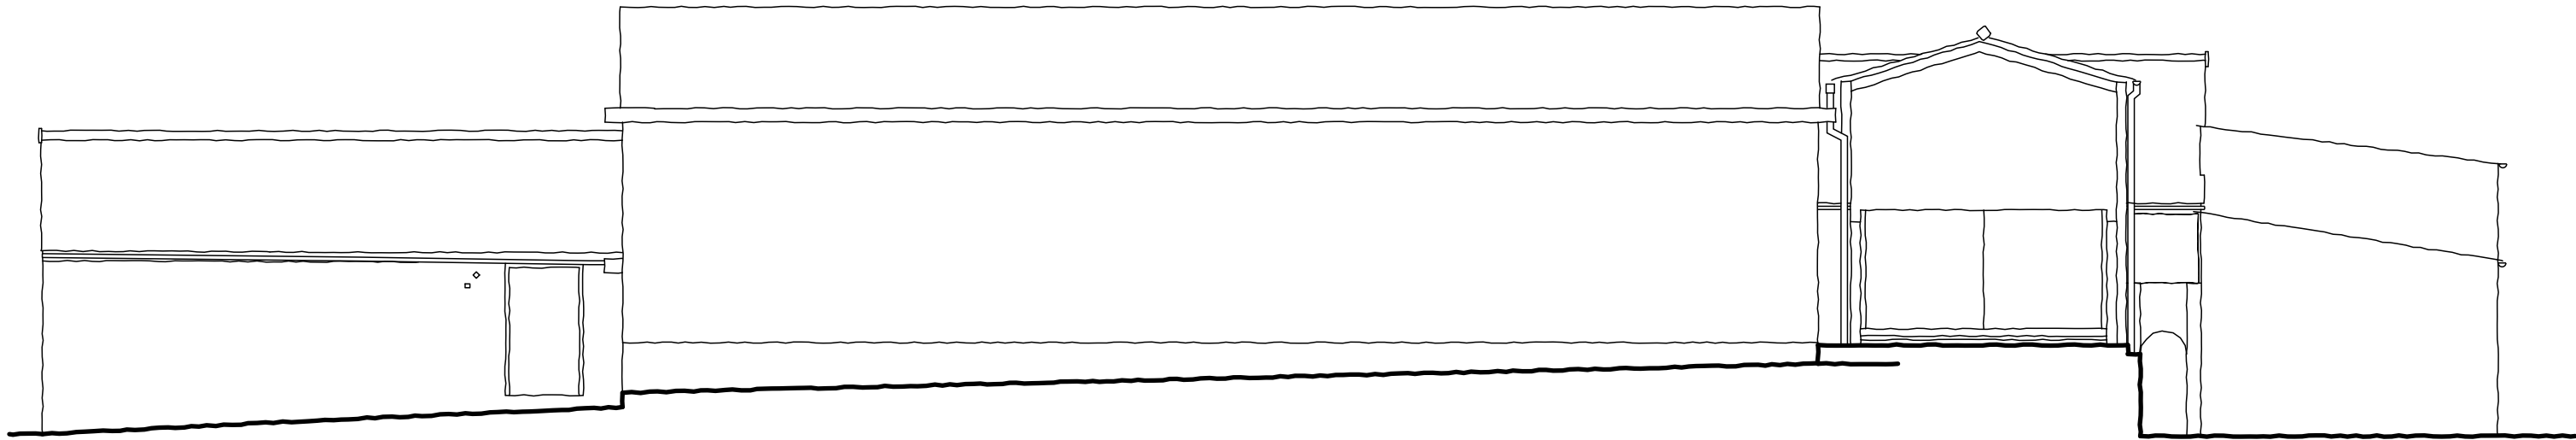


This drawing is a print and must not be scaled from. Use only noted dimensions and check all measurements on site before proceeding with the works. Any queries regarding areas, levels or dimensions must be referred back to BBR Design Services Ltd. All dimensions of existing buildings to be verified on site.

This drawing is the copyright of BBR Design Services Ltd and shall not be in any way used or reproduced without their prior written consent.


All design and construction is to be in accordance with the Construction Design and Management (CDM) Regulations 2015, and HSE guidance.

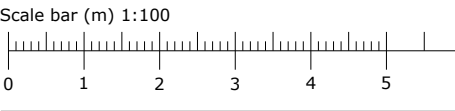

DATUM 65.00m

Existing Elevation A

Scale 1:100

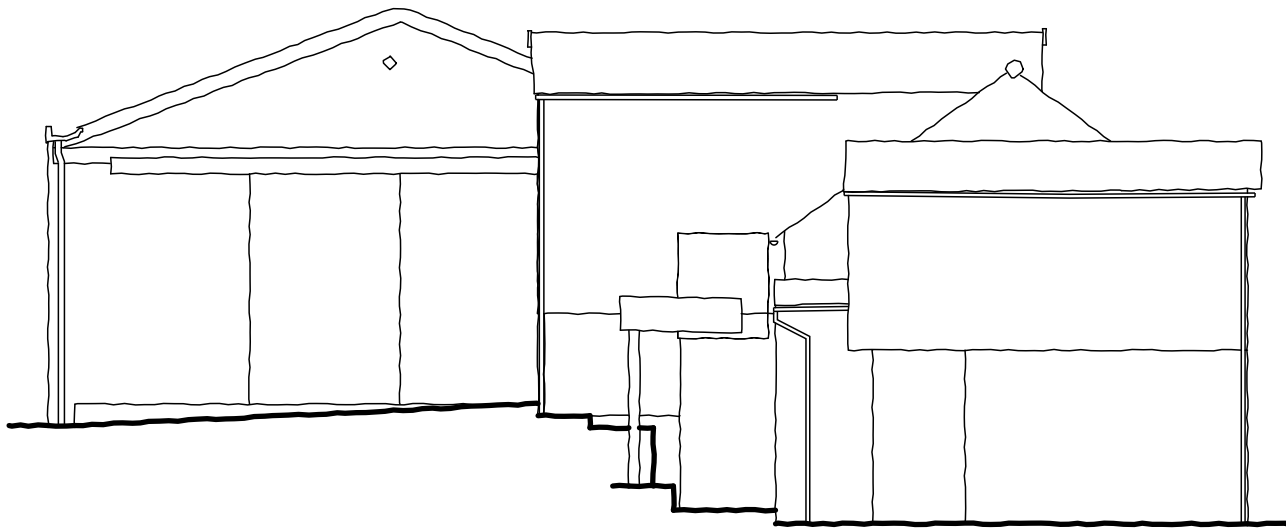

DATUM 65.00m

Existing Elevation B

Scale 1:100

Rev:	Date:	Note:	By:
------	-------	-------	-----

FOR PLANNING



D E S I G N

01462 420800 | 01799 530097

info@bbr-design.co.uk

www.bbr-design.co.uk



Contract:
Existing Barns at; Mill Farm
Charlton Road
Charlton, Hitchin
Hertfordshire, SG5 2AB

Drawing Title:
Existing Elevations 1 of 2
Barn 1

Scale: 1:100 @ A2	Drawn/check: rda
Job No: 22203	Date: May 2024

Drawing No: PL05	Revision: -
---------------------	----------------

© BBR Design 2023