




Eastern (Front) Elevation




Southern Elevation



Western (Rear) Elevation

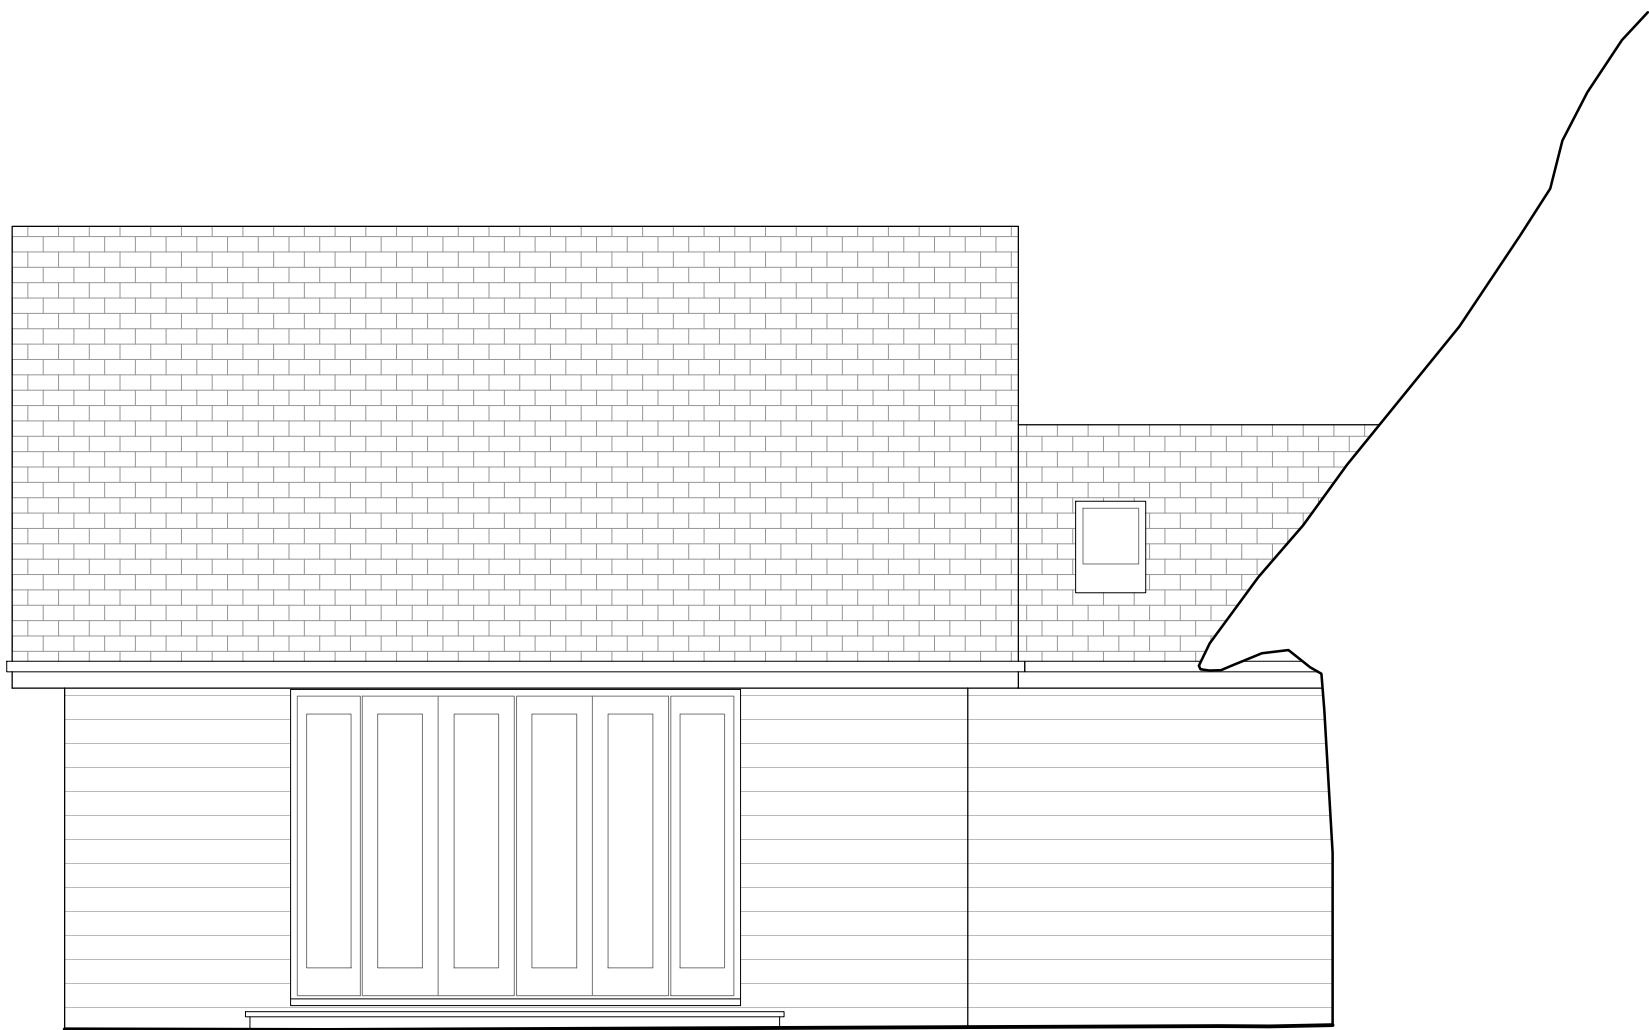

Southern Partial Elevation

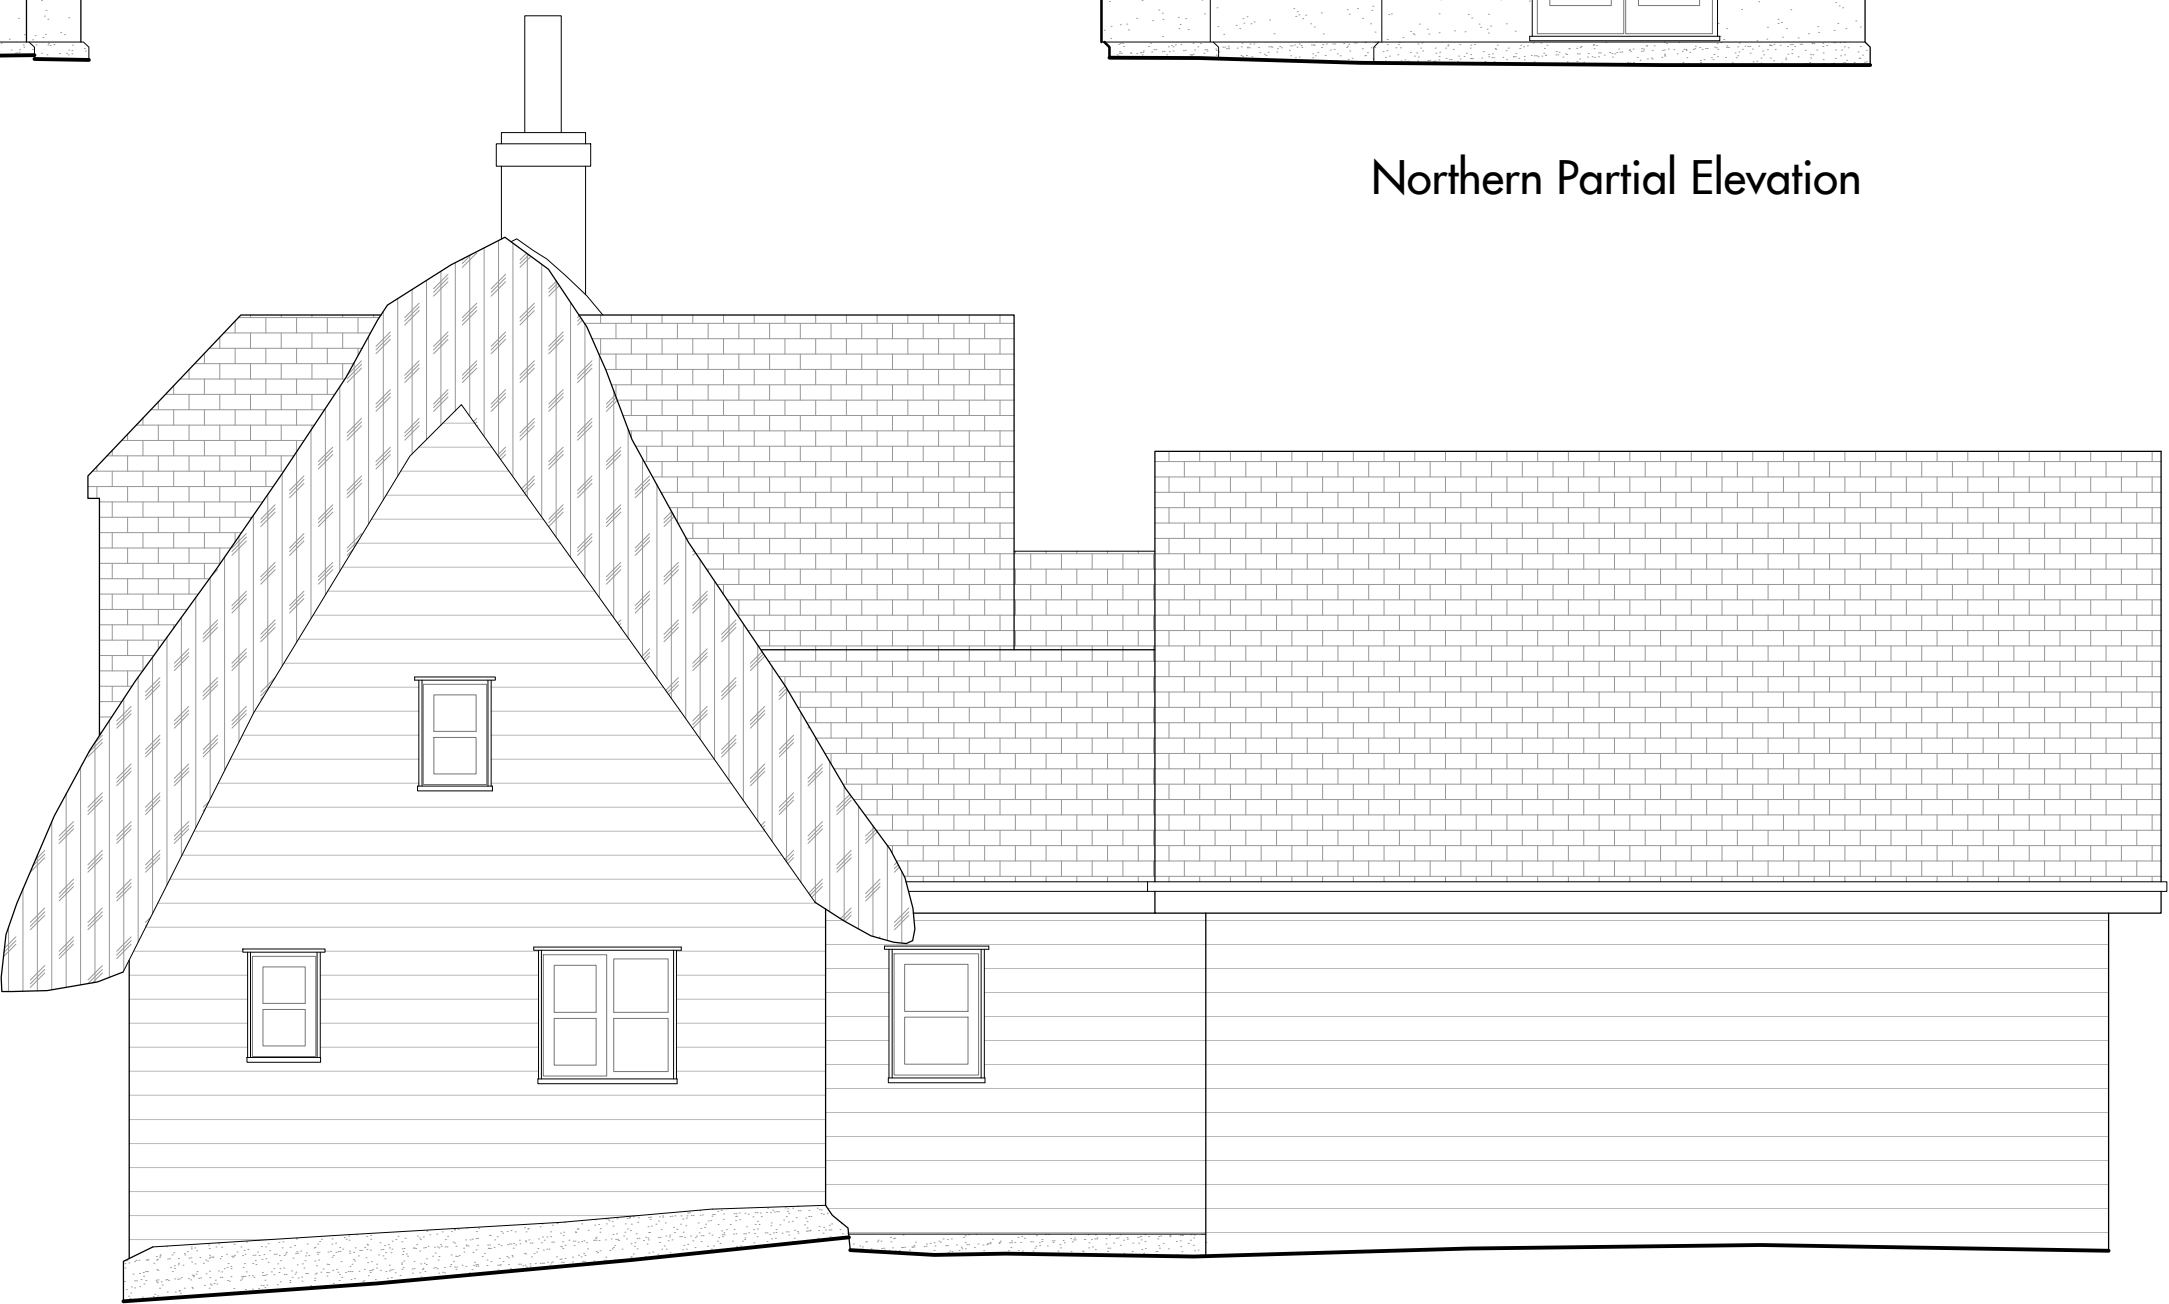


Northern Elevation

Northern Partial Elevation

- Notes**
1. Drawing used for the status indicated only
 2. All dimensions and setting out shall be checked and confirmed and any discrepancies to be reported to the Architect prior to commencement of any work
 3. All work and materials to be in accordance with current statutory legislation, relevant codes of practice and British Standards
 4. Drawing to be read in accordance with relevant consultants and sub-contractors drawings and specifications
 5. This drawing is the property of Clear Architects Ltd and is not to be used in whole or in part without written consent

-	Issued to planning	2025/11/10
No	Revision	Date

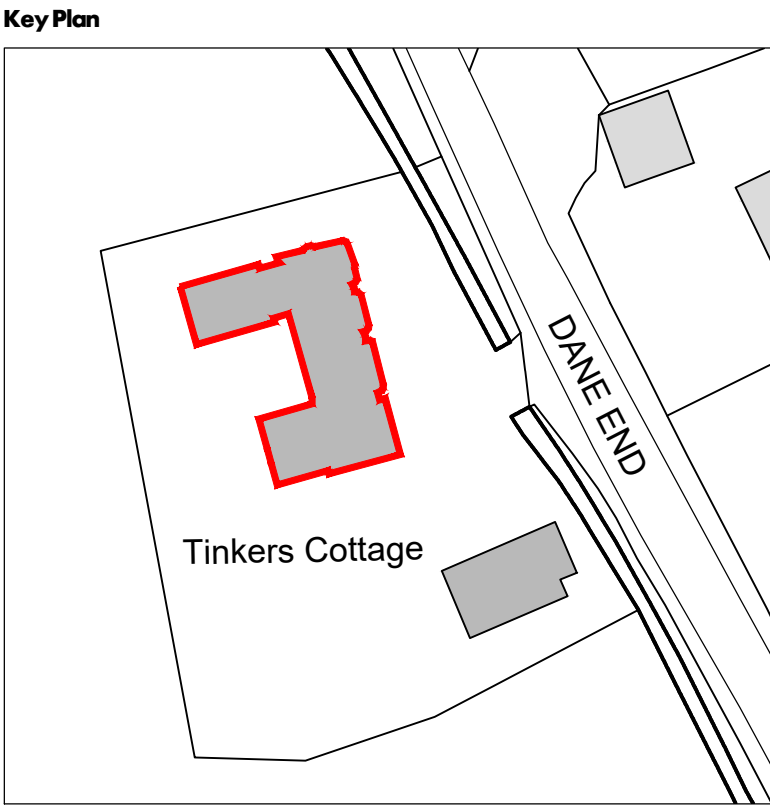

Project
Tinkers Cottage
Dane End, Therfield
Royston
SG8 9RH

Title Pre-Existing House Elevations	Drawn By JN
	Checked By AB

Drawing Status
Planning

Scale 1:50	Sheet A1	Date Nov-25
----------------------	--------------------	-----------------------

Drawing No. 452-EX-04	Rev -
---------------------------------	-----------------

clear.

The Studio
38 Church Hill
Loughton
Essex, IG10 1LA
Tel +44 (0)208 502 5585
www.cleararchitects.co.uk
© Clear Architects Ltd

0 0.250.5 1 1.5 2 2.5 5m
scale 1:50