


DIMENSIONS TO BE CHECKED ON SITE BEFORE ANY WORKS.
ANY QUERIES REGARDING DIMENSIONS TO BE TAKEN UP WITH
PENTANGLE DESIGN GROUP.


ALL DIMENSIONS OF EXISTING BUILDINGS TO BE VERIFIED ON SITE.

THIS DRAWING IS THE COPYRIGHT OF PENTANGLE DESIGN GROUP
AND SHALL NOT BE IN ANY WAY USED OR REPRODUCED WITHOUT
THEIR PRIOR WRITTEN CONSENT.

NOTES

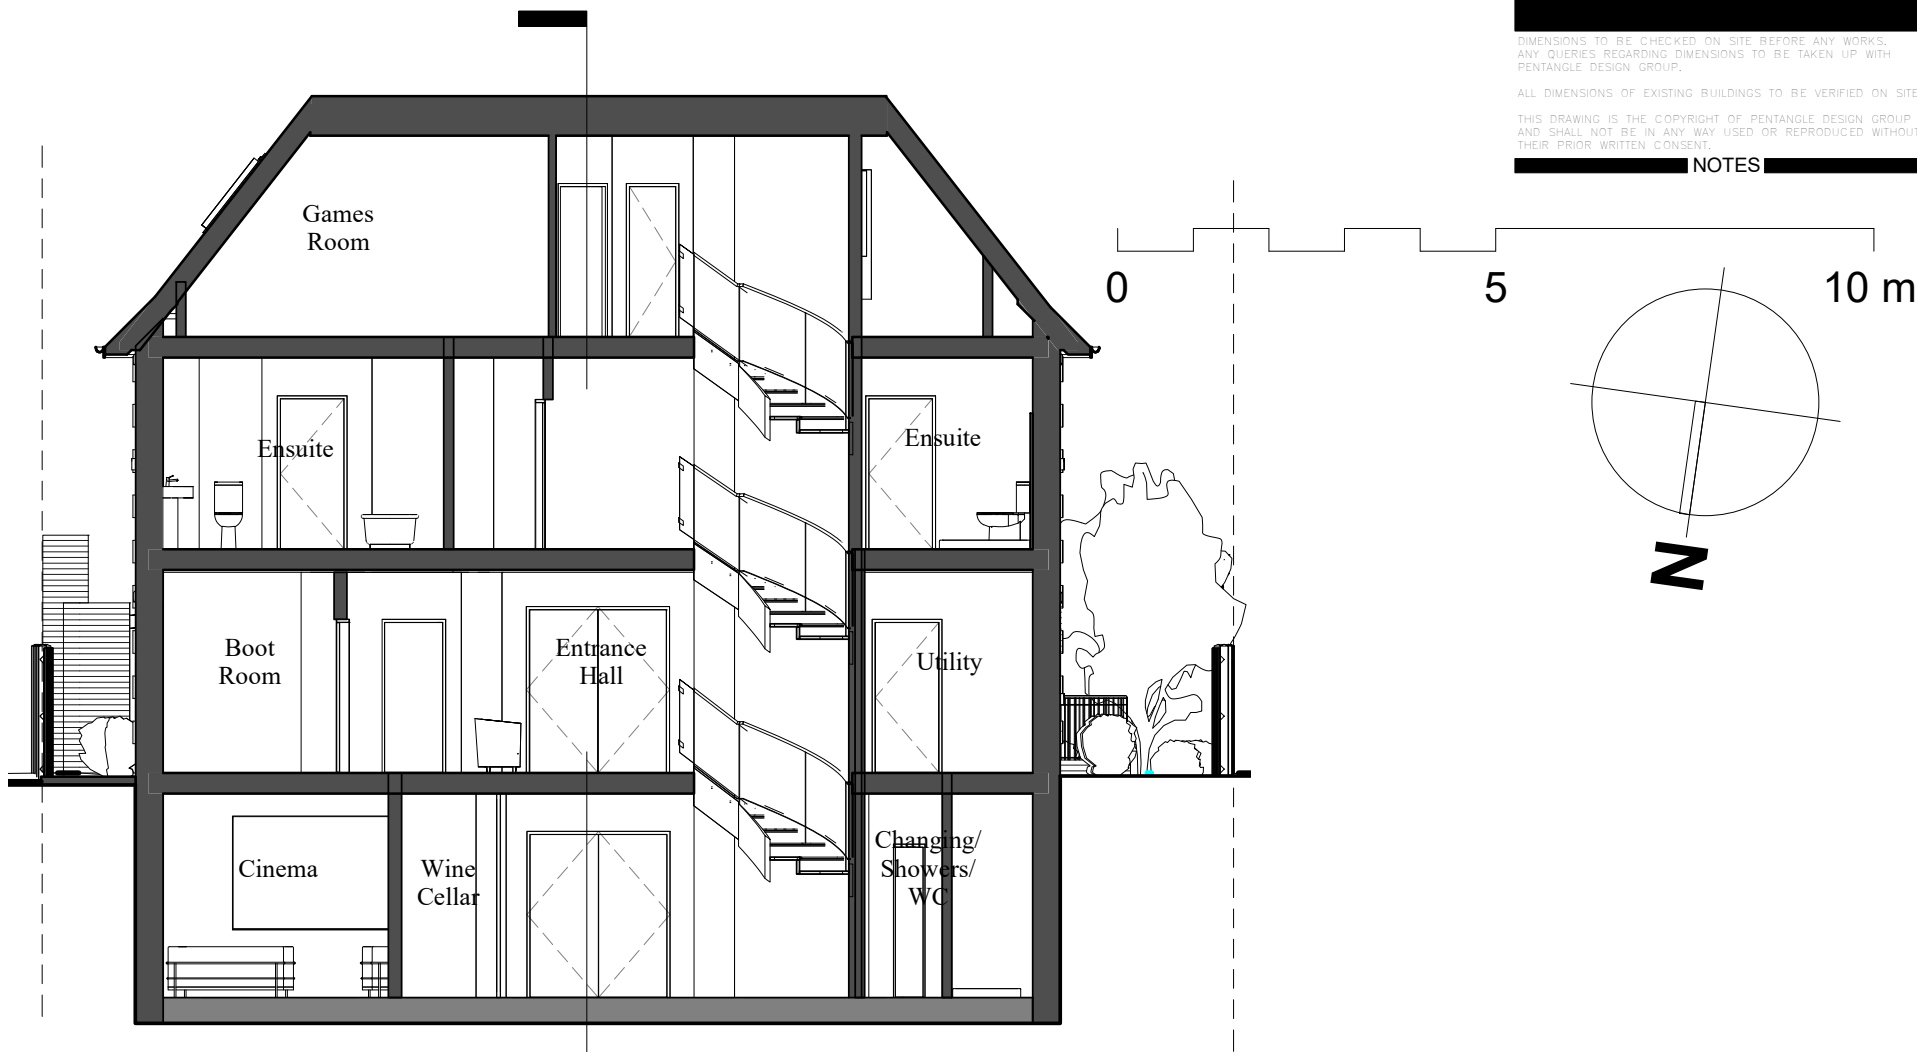

Section AA
1 : 100

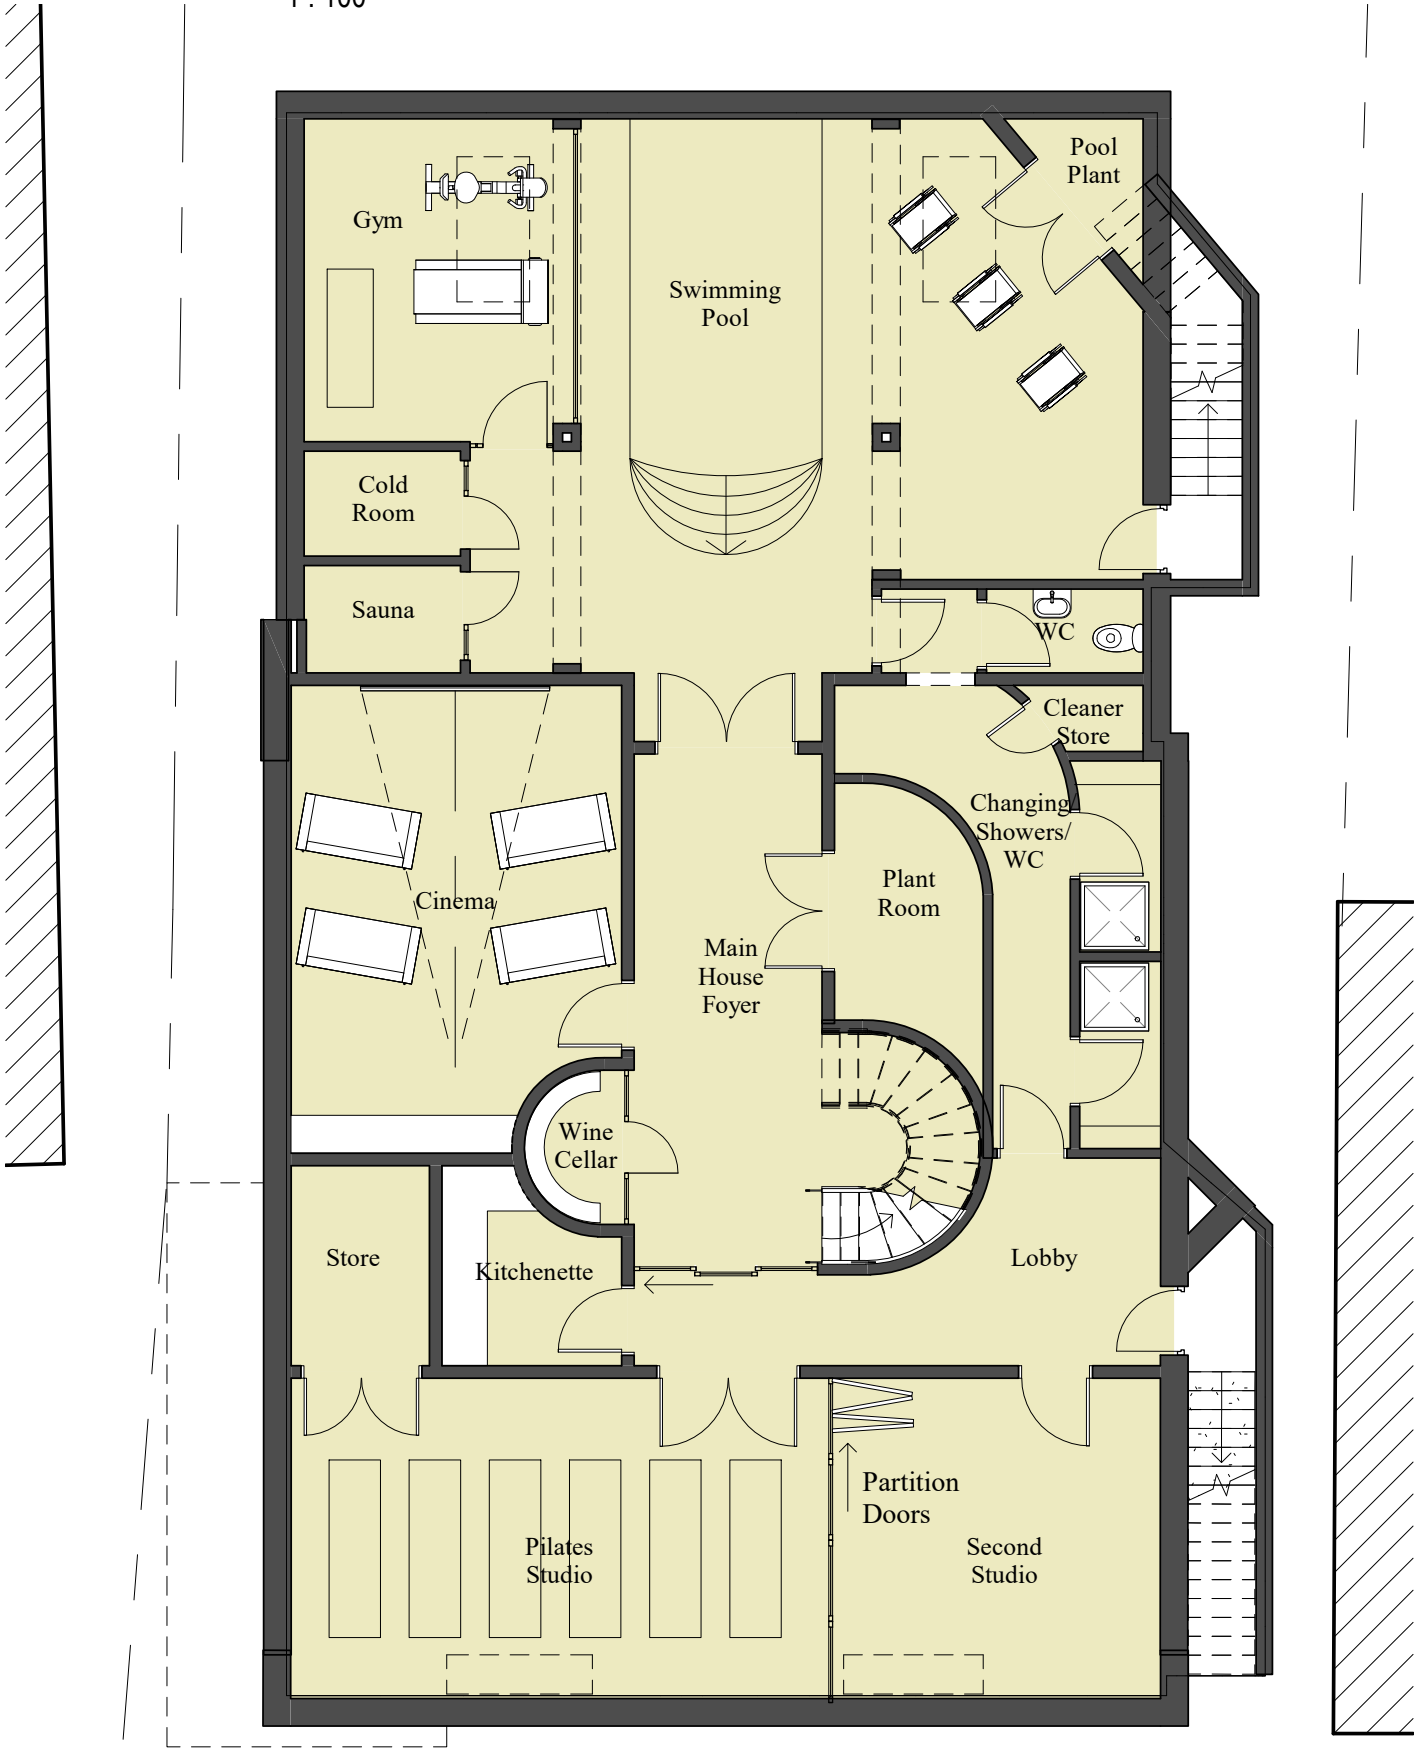

Basement Plan
1 : 100

PLANNING
PENTANGLE
DESIGN GROUP
SUITE 1, 21 BANCROFT HITCHIN HERTS SG5 1JW
T:01462 431133 E:pdg@pentangledesign.co.uk

JOB TITLE
Proposed Replacement Dwelling at
35 Grays Lane, Hitchin

for
DRAWING TITLE
Proposed Basement Plan and Section

SCALE	DRAWING NUMBER	REVISION
1 : 100	32	C
DATE Oct '25		
SHT SIZE A3		
JOB NUMBER 3959		

CHARTERED ARCHITECTS