



Existing Roof Plan
1 : 100

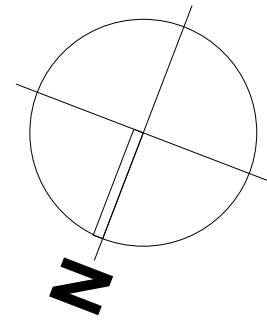

Existing Street Elevation
1 : 100

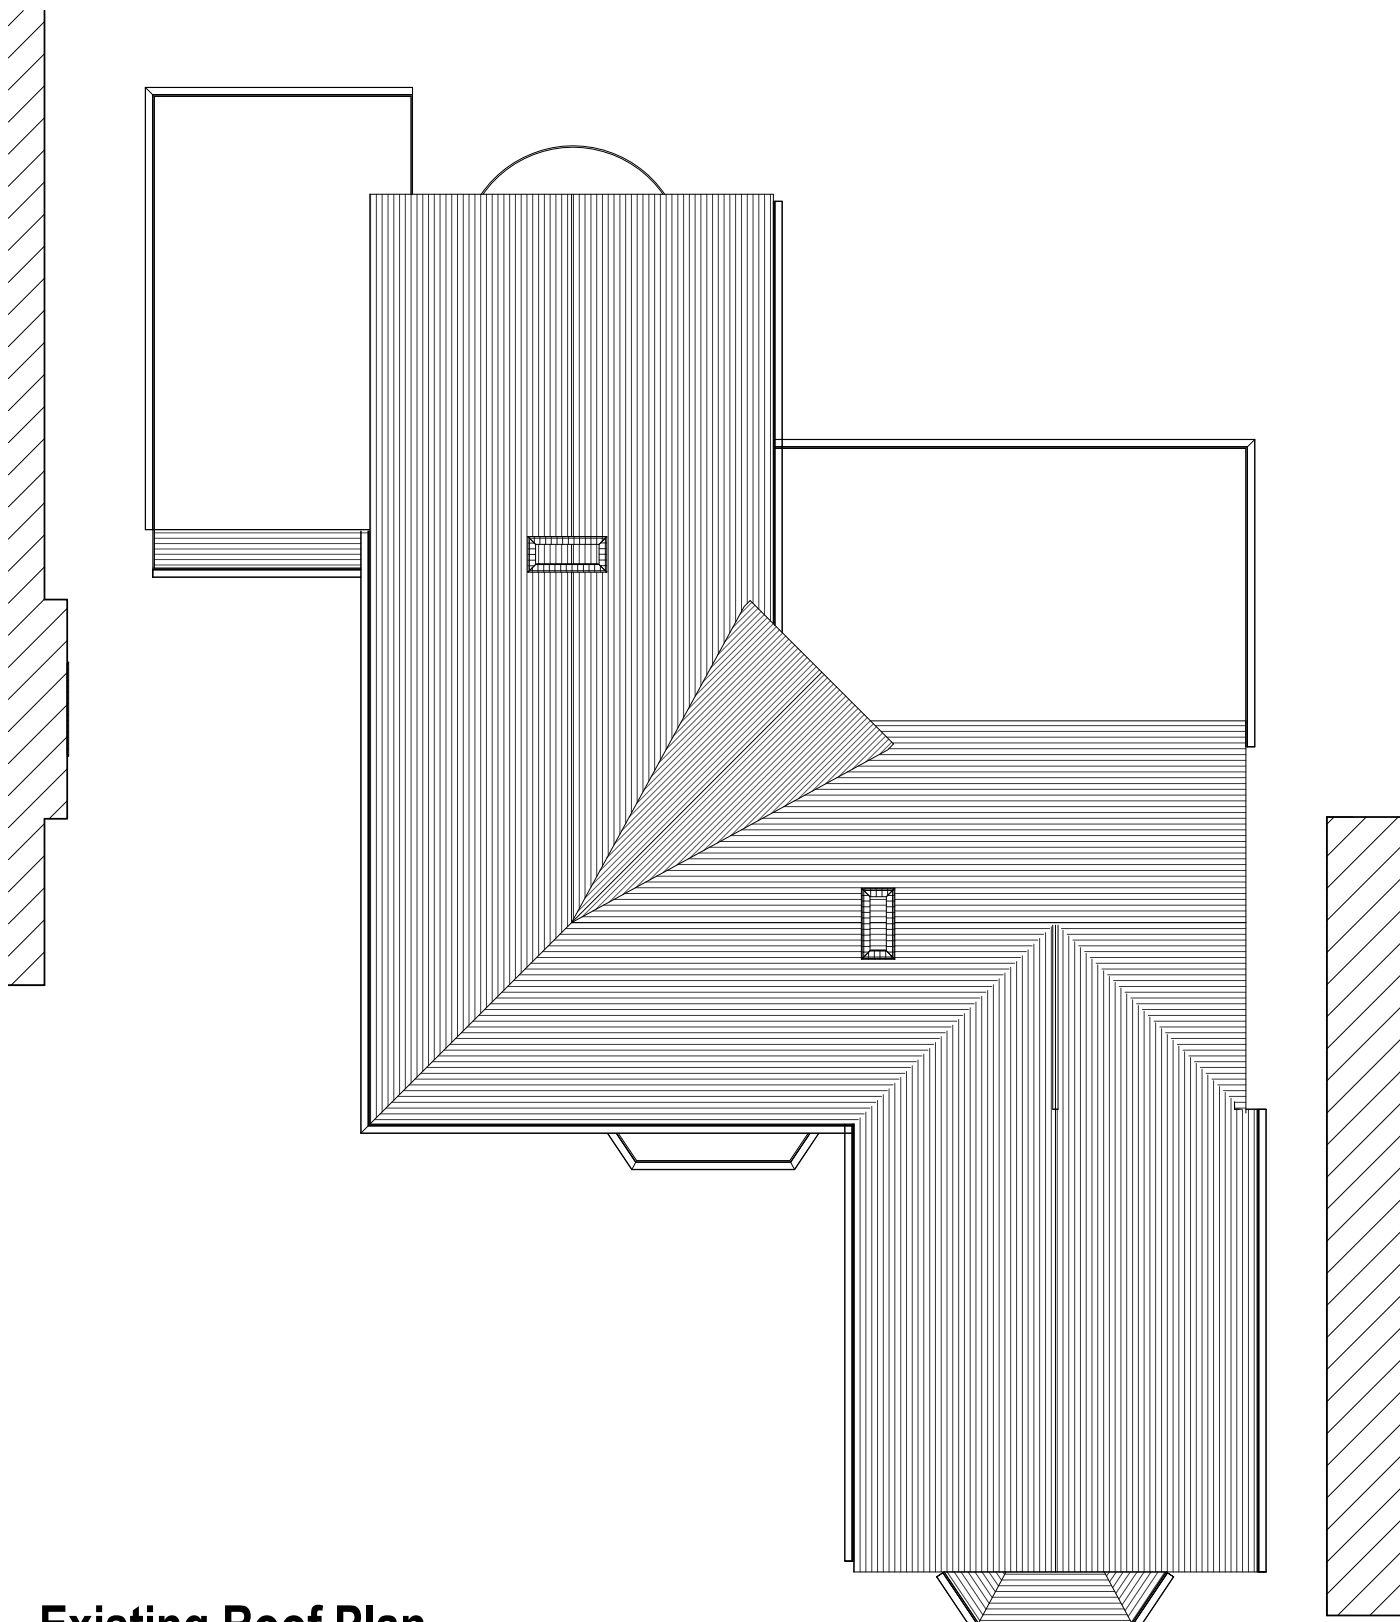

Existing West Elevation
1 : 100



Existing East Elevation
1 : 100



Existing South Elevation
1 : 100



Existing Ground Floor Plan
1 : 100

