



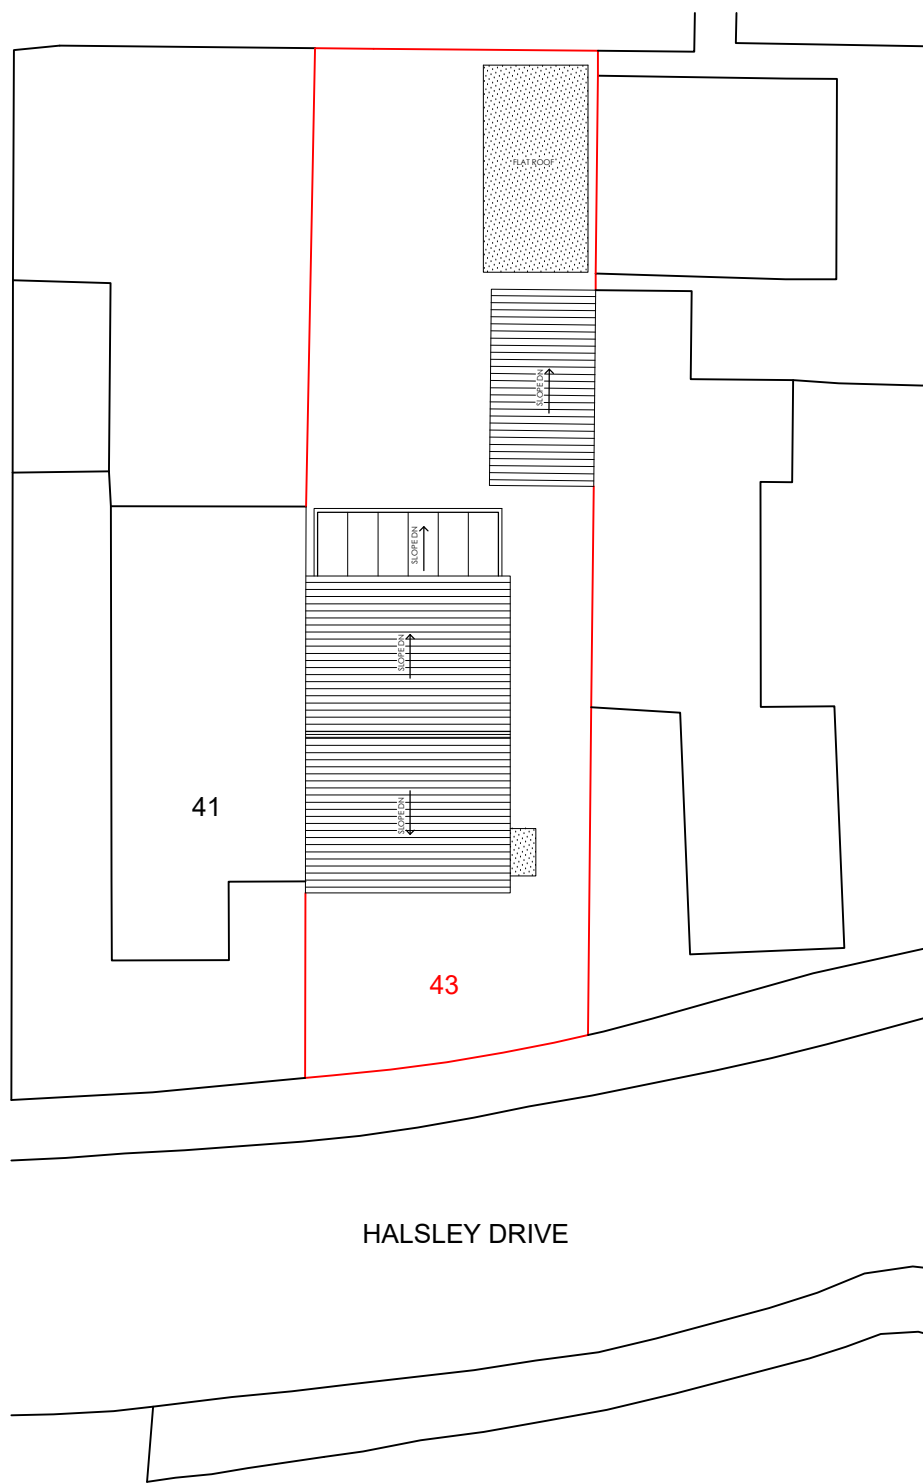

HALSLEY DRIVE

EXISTING BLOCK PLAN
(1:200 @ A3)

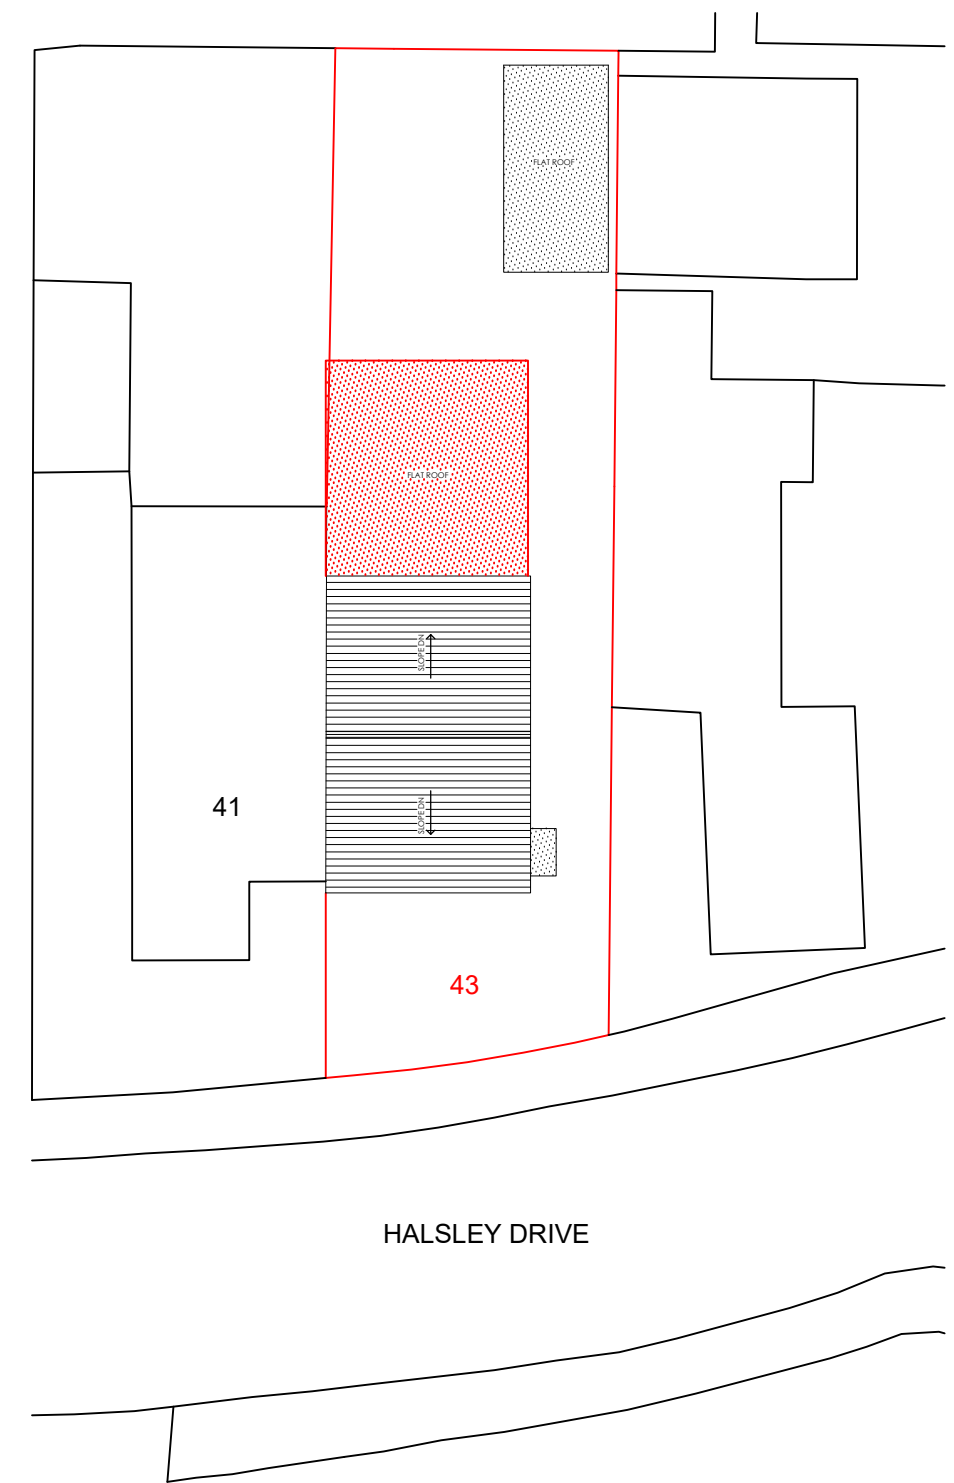

HALSLEY DRIVE

PROPOSED BLOCK PLAN
(1:200 @ A3)

