



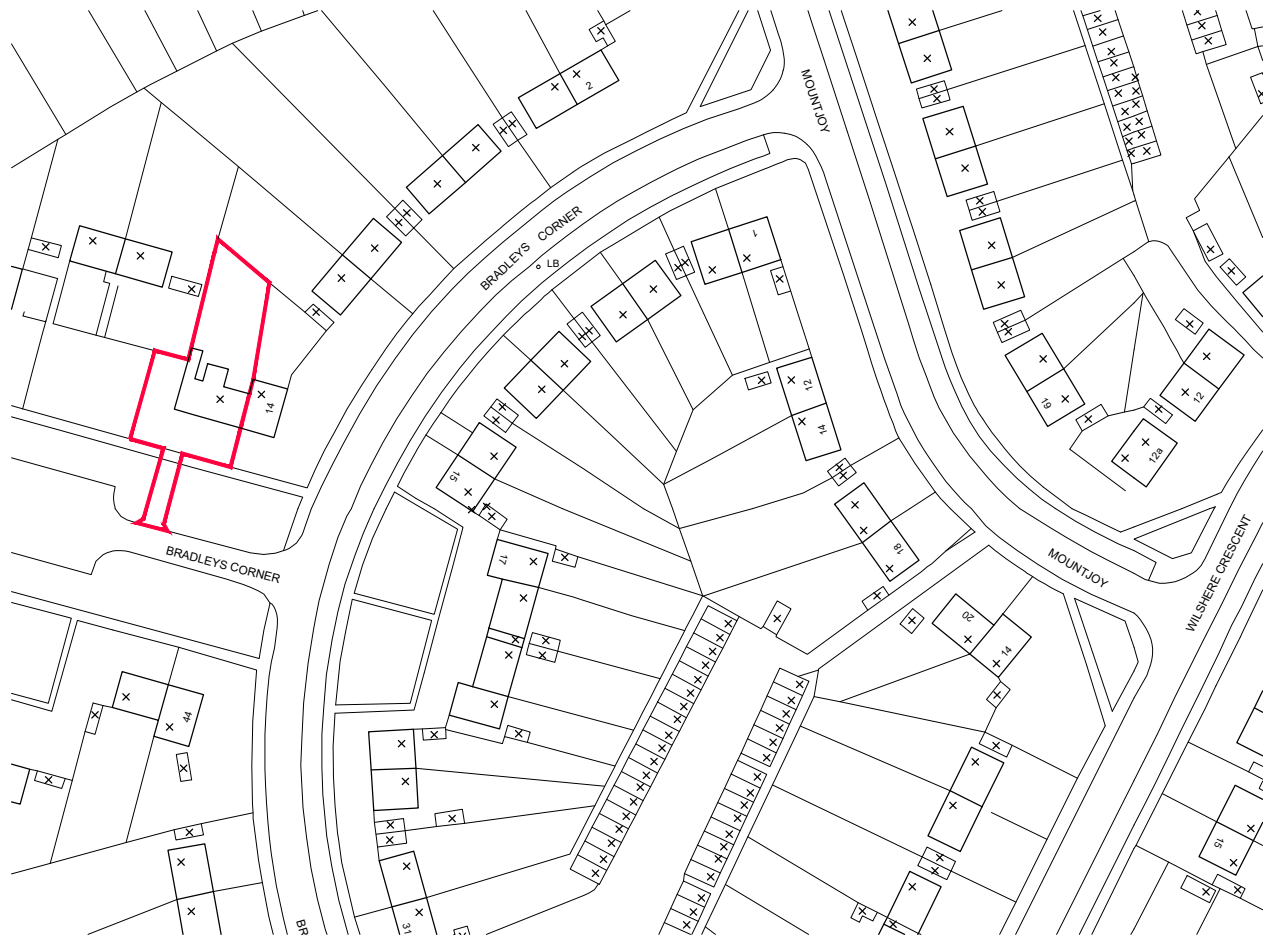

SITE LOCATION PLAN (1:1250)

0 25 50 75 100 125m

1:1250

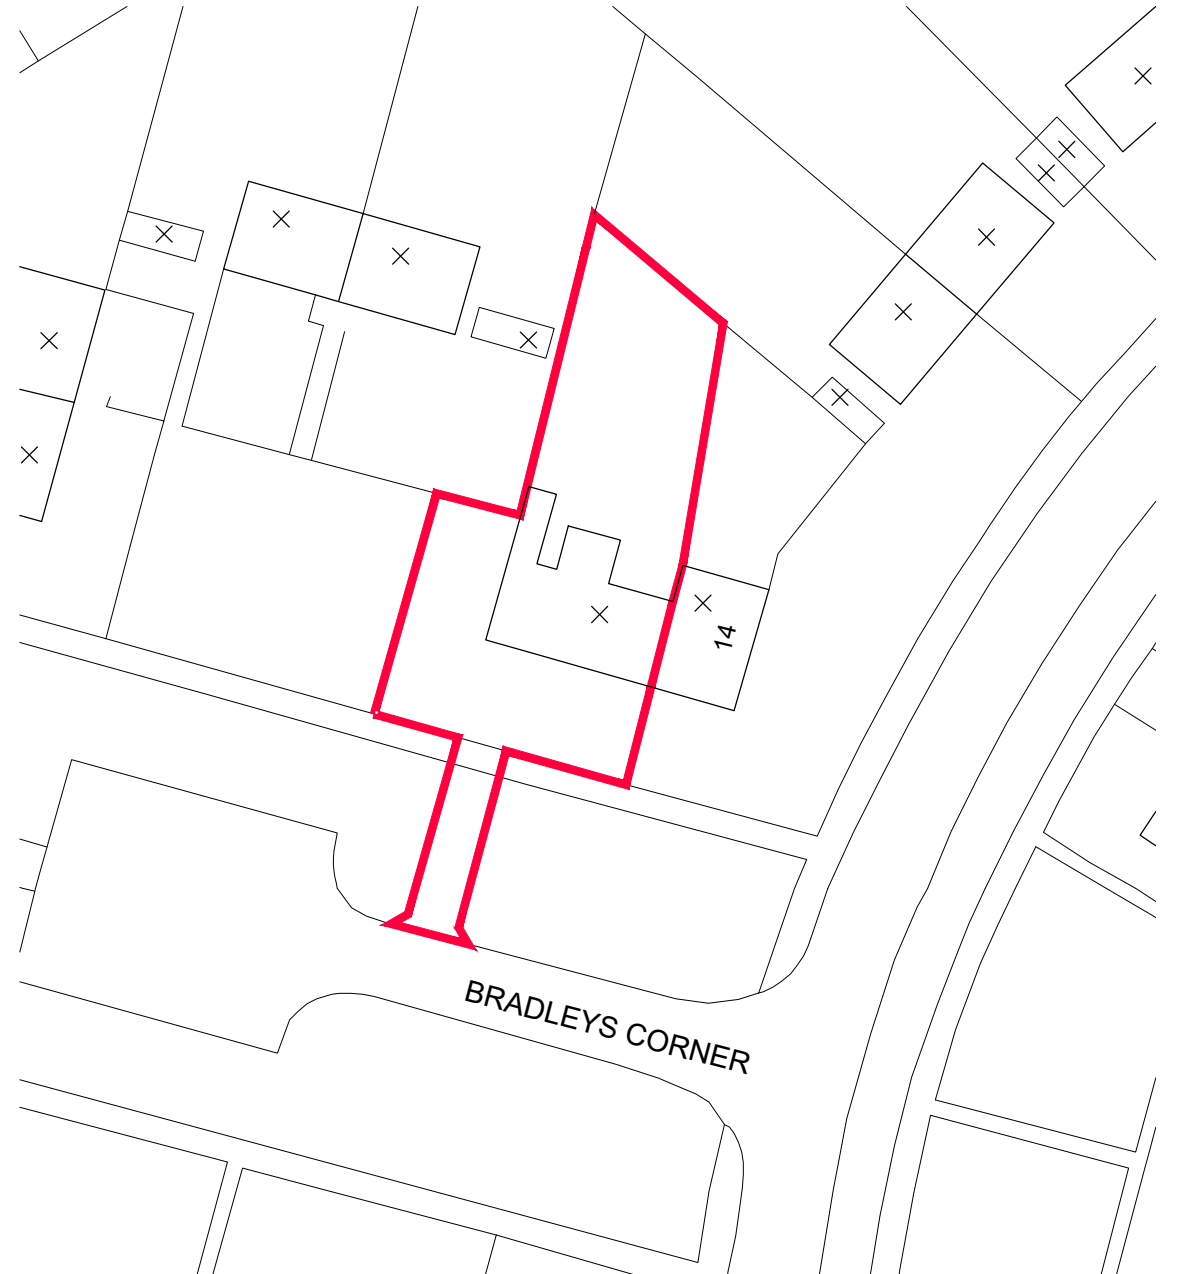

SITE BLOCK PLAN (1:500)

0 10.0 20.0 30.0 40.0 50.0m

1:500

NOTES AND REVISIONS

All stated dimensions must be verified on site. Lobs Design must be advised of any discrepancies.
This drawing must be read together with the specification/Bill of Quantities and related drawings.

This drawing is for the purpose of obtaining Planning & Building Regulations Approval only. Should the contractor use them to build from then they assume full responsibility for the design.

REV	DESCRIPTION	DRWN	CHKD	DATE

Client
16 Bradleys Corner
Hitchin, SG4 0PR

Project
Front Porch and Garage In Fill

Drawing Title
Location & Block Plans

Existing

Scale As Shown	Date April 2024	Drawn KRL	Checked
Project No LD718	Drawing No E01	Revision	



Lobs Design
Architectural Services
Devonshire B.C.
Works Road,
Letchworth Garden City
Hertfordshire, SG6 1GJ
T: 01462 488212
M: 07960 006077
E: info@lobs-design.co.uk