
Wastell &Porter

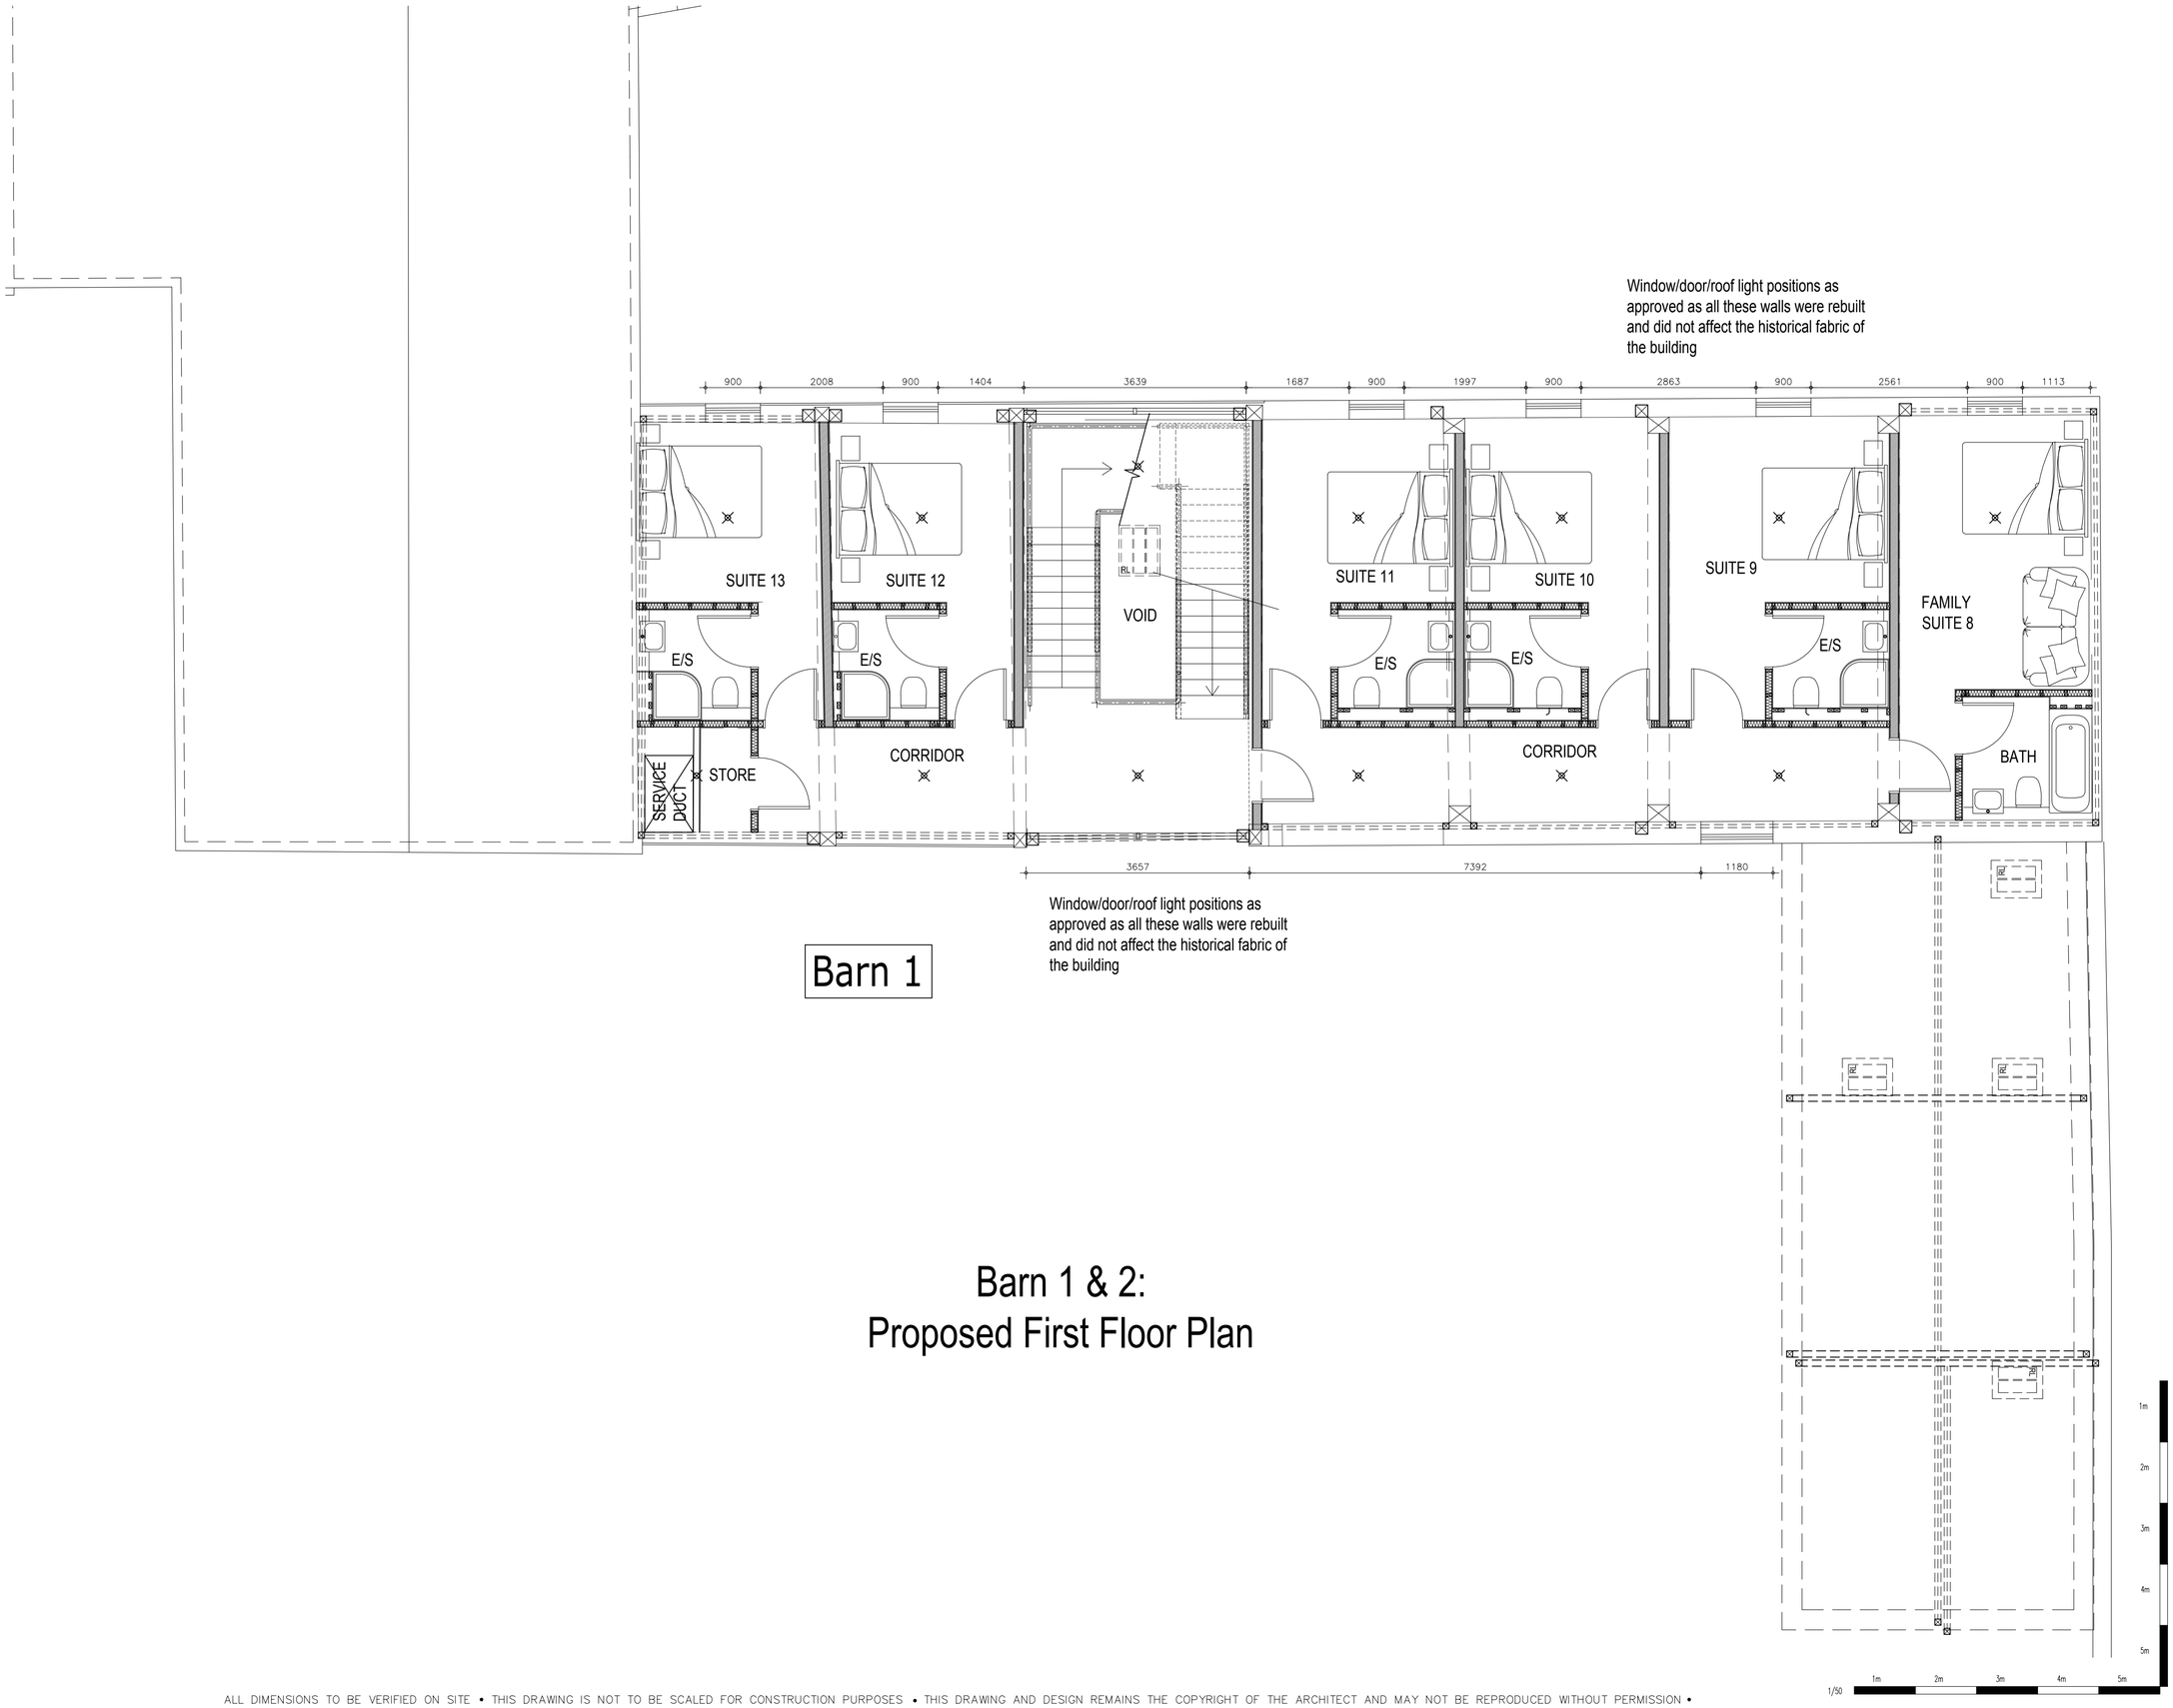

Window/door/roof light positions as approved as all these walls were rebuilt and did not affect the historical fabric of the building

Window/door/roof light positions as approved as all these walls were rebuilt and did not affect the historical fabric of the building

Barn 1

Barn 1 & 2:
Proposed First Floor Plan

JOB No.	1893
DWRG No.	PL31
SCALE	1/50 @A1
DATE	JAN 2018
DRAWN	PH
CLIENT	ACI

REDCOATS GREEN
HITCHIN
HERTFORDSHIRE

CONDITION 5
17/00466/1LB

Wastell & Porter Architects Limited
BANCROFT HOUSE
34 BANCROFT
HITCHIN
HERTFORDSHIRE
SG5 1LA
Email: contact@wastellporter.co.uk
Tel: 01462 422440
Fax: 01462 420403

ALL DIMENSIONS TO BE VERIFIED ON SITE • THIS DRAWING IS NOT TO BE SCALED FOR CONSTRUCTION PURPOSES • THIS DRAWING AND DESIGN REMAINS THE COPYRIGHT OF THE ARCHITECT AND MAY NOT BE REPRODUCED WITHOUT PERMISSION •