

Wastell &Porter

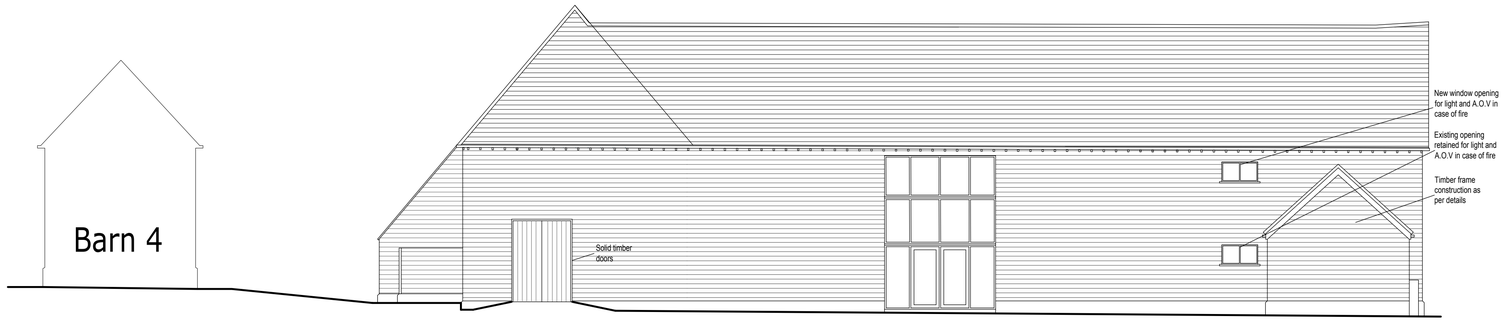

Barn 1 & 2:
Front Elevation (North)

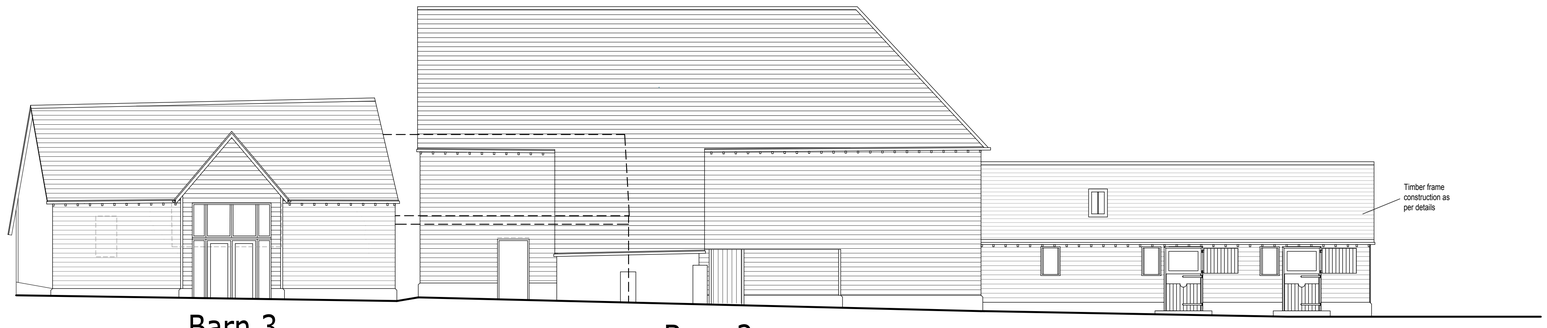


Barn 1 & 2:
Rear Elevation (South)



Barn 3

Barn 2:
Side Elevation (East)

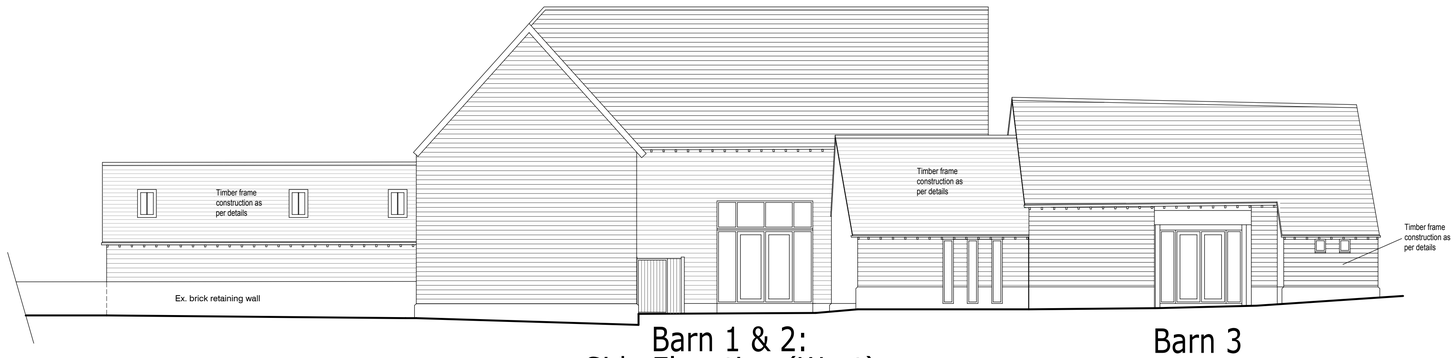

Barn 1 & 2:
Side Elevation (West)

Barn 3

1m 2m 3m 4m 5m
1/100

JOB No.	1893
DWRG No	PL33
SCALE	1/100 @A1
DATE	JAN 2018
DRAWN	PH
CLIENT	ACI

REDCOATS GREEN
HITCHIN
HERTFORDSHIRE

CONDITION 5
17/00466/1LB

Wastell & Porter Architects Limited
BANCROFT HOUSE
34 BANCROFT
HITCHIN
HERTFORDSHIRE
SG5 1LA
Email: contact@wastellporter.co.uk
Tel: 01462 422440
Fax: 01462 420403

ALL DIMENSIONS TO BE VERIFIED ON SITE • THIS DRAWING IS NOT TO BE SCALED FOR CONSTRUCTION PURPOSES • THIS DRAWING AND DESIGN REMAINS THE COPYRIGHT OF THE ARCHITECT AND MAY NOT BE REPRODUCED WITHOUT PERMISSION •