This drawing is the property of Technical Signs and must not be reproduced in part or in full without prior consent of Technical Signs.

Existing

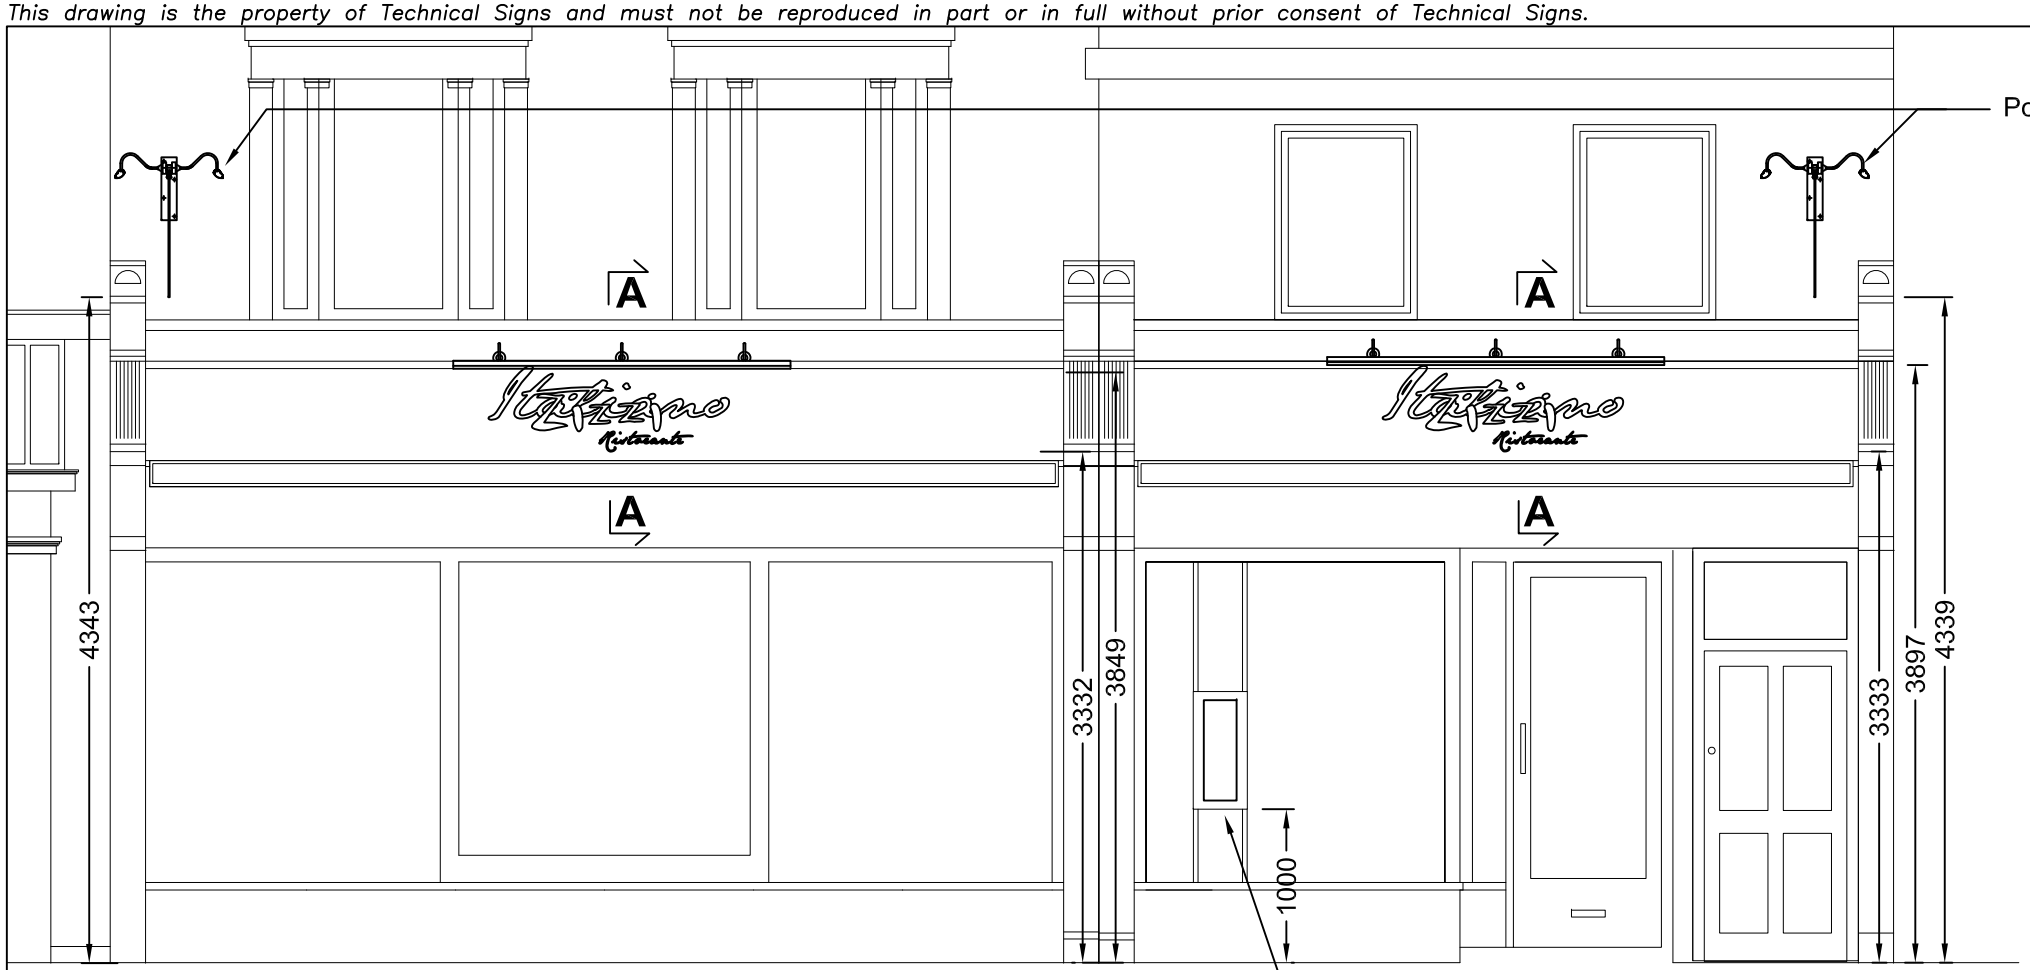

Front Elevation
Scale 1:50

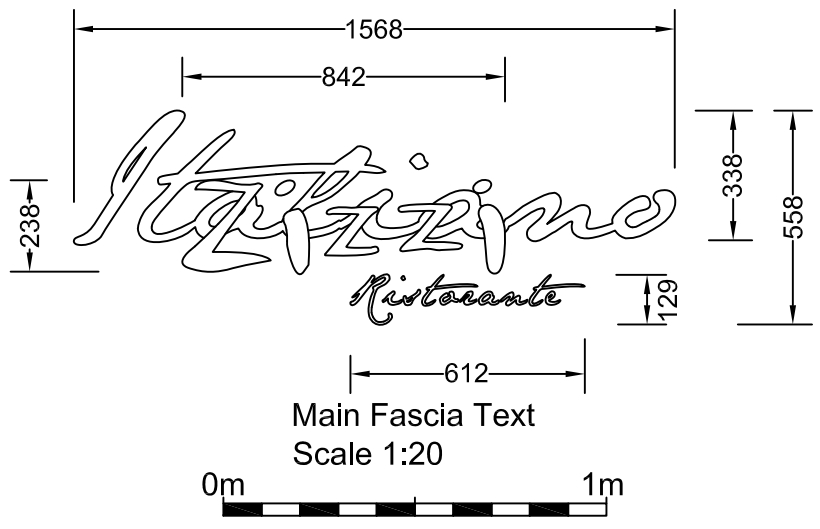

Main Fascia Text
Scale 1:20

Menu - 1 off
Scale 1:10
Window displayed menu from descaled stainless steel finished metallic grey. Fitted internally with a black acrylic insert to support a pinboard.
Door fitted with 6mm clear toughened glass face.
Menu illuminated internally with white LEDs at the top and bottom.
Rear access door.
Two vertical brushed stainless steel poles pass through the box and run from the floor to the ceiling.

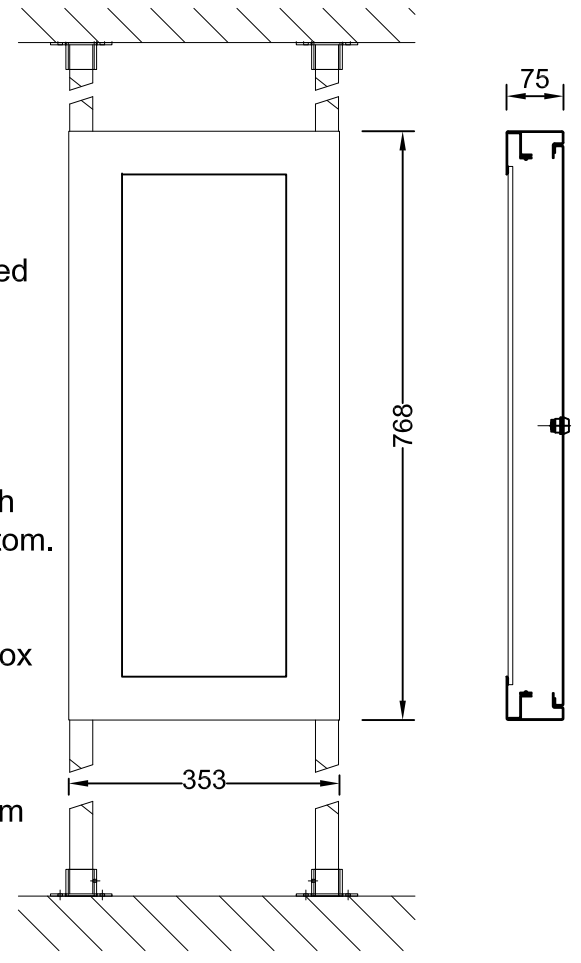



Technical Signs
Floor 1 - Unit 3
Hille Business Centre
132 St Albans Road
Watford, Herts, WD24 4AE
Tel: 01923 811999
Fax: 01923 811998
E-mail: info@technicalsigns.co.uk

Client	Zizzi
Address/Job details	21-23 Sun Street Hitchin SG5 1AH Existing Signage
Job No	3361
Drawn by	DN
Date	27/02/18
Scale	As specified (A3)
Drawing No	595878-1
Rev	