



Old Church House

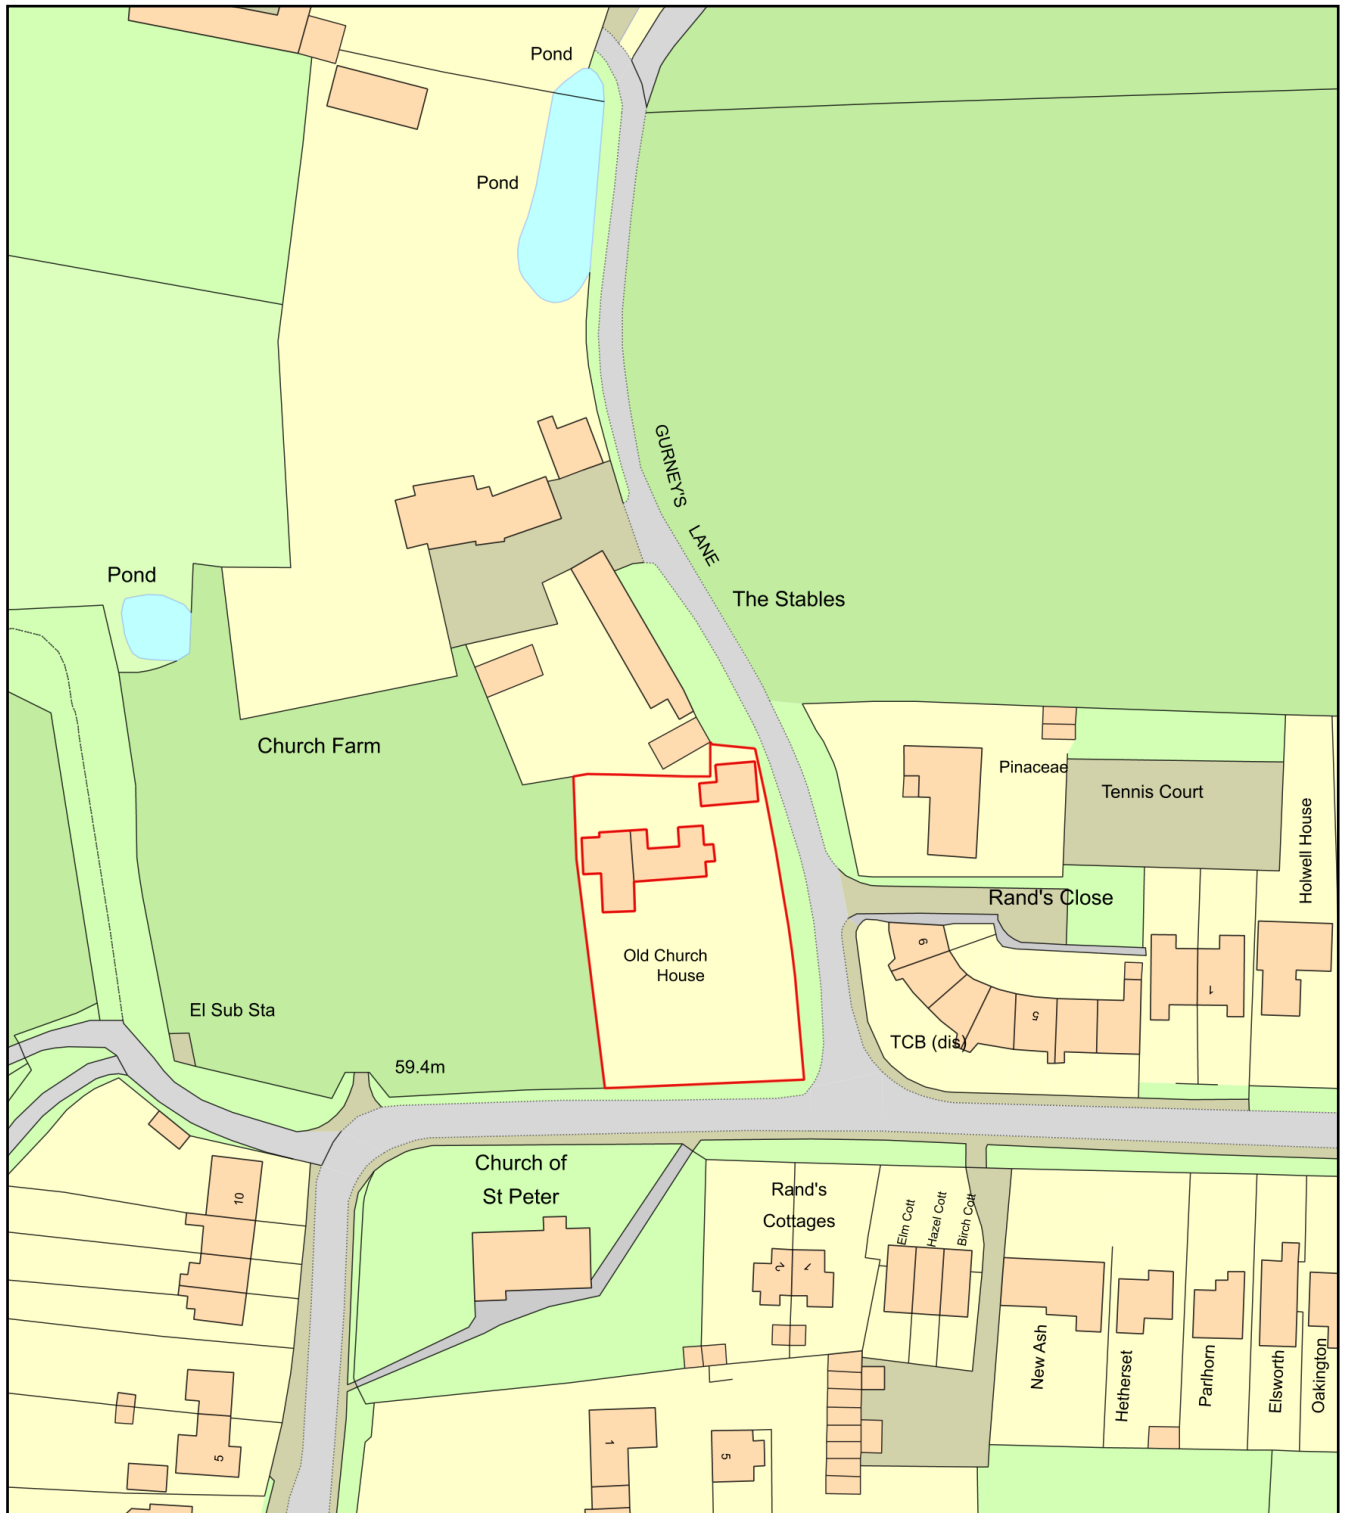

0 50
Metres

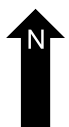

Plan Produced for: Gemma Nicolson
Date Produced: 08 Jul 2026
Plan Reference Number: TQRQM26189125749082
Scale: 1:1250 @ A4