
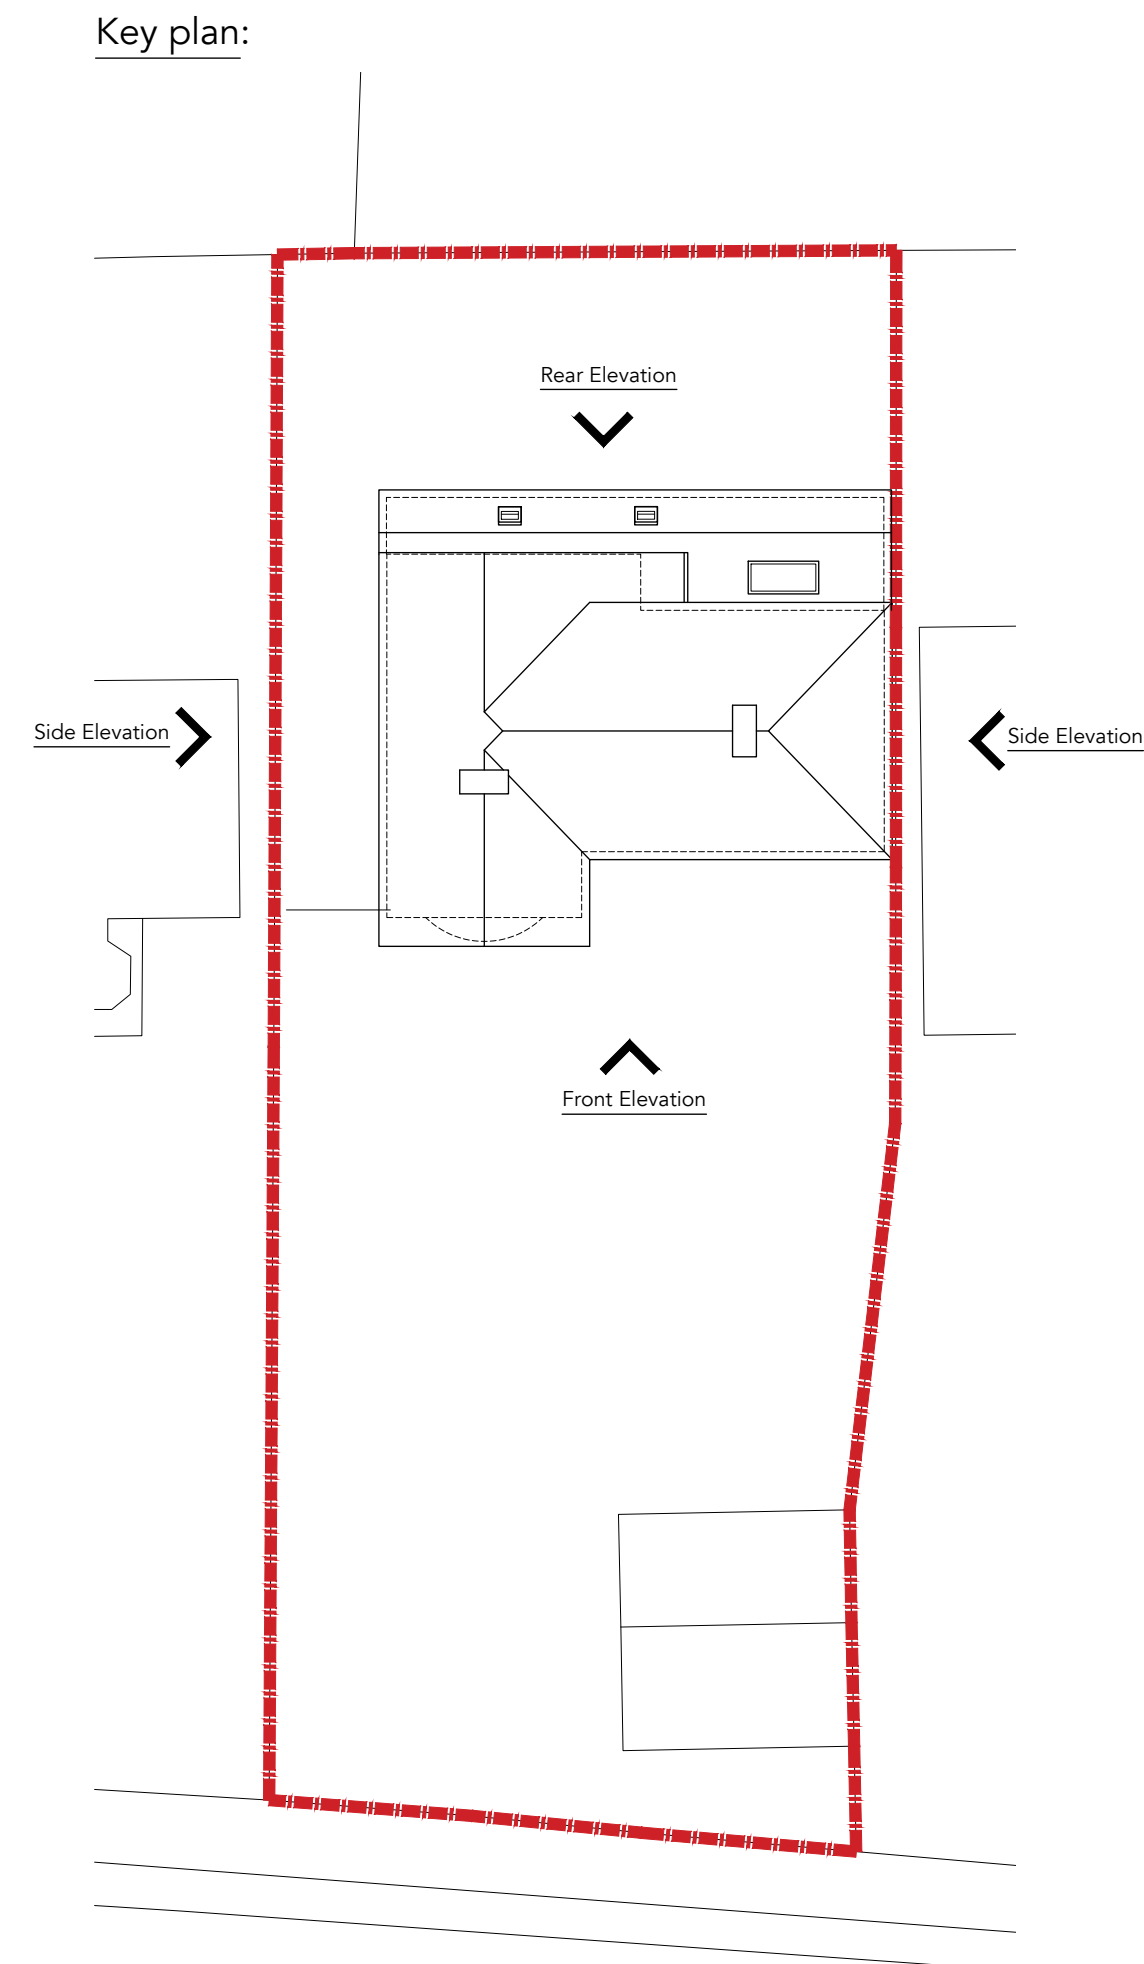
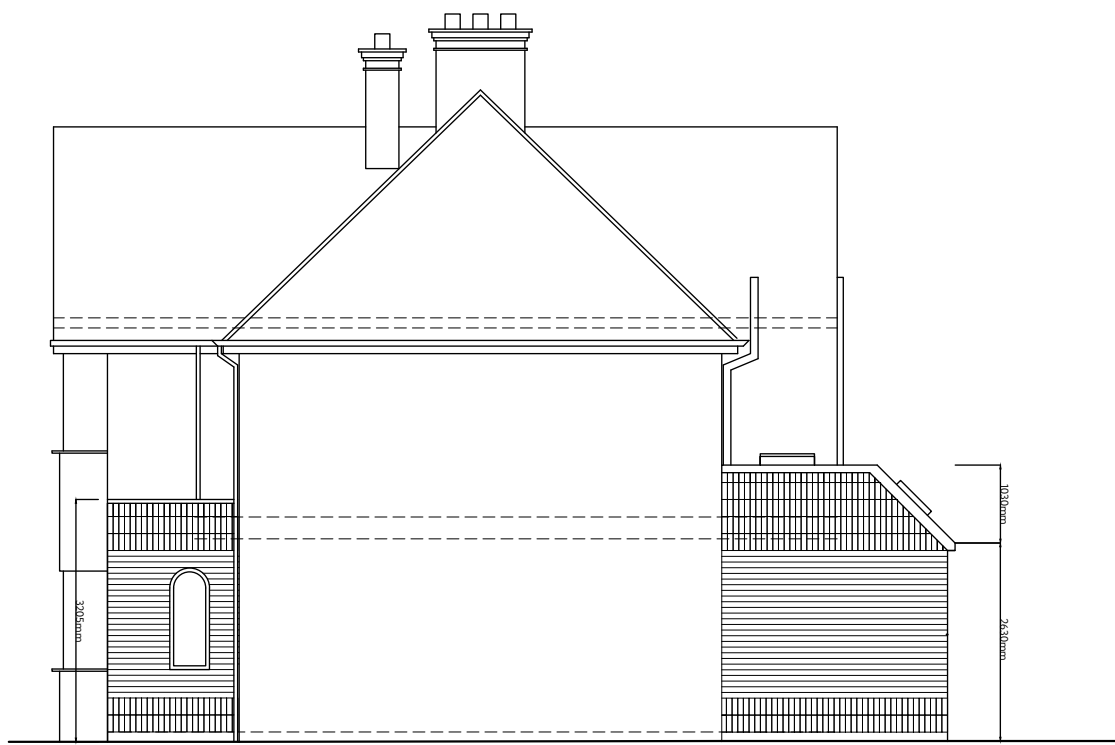
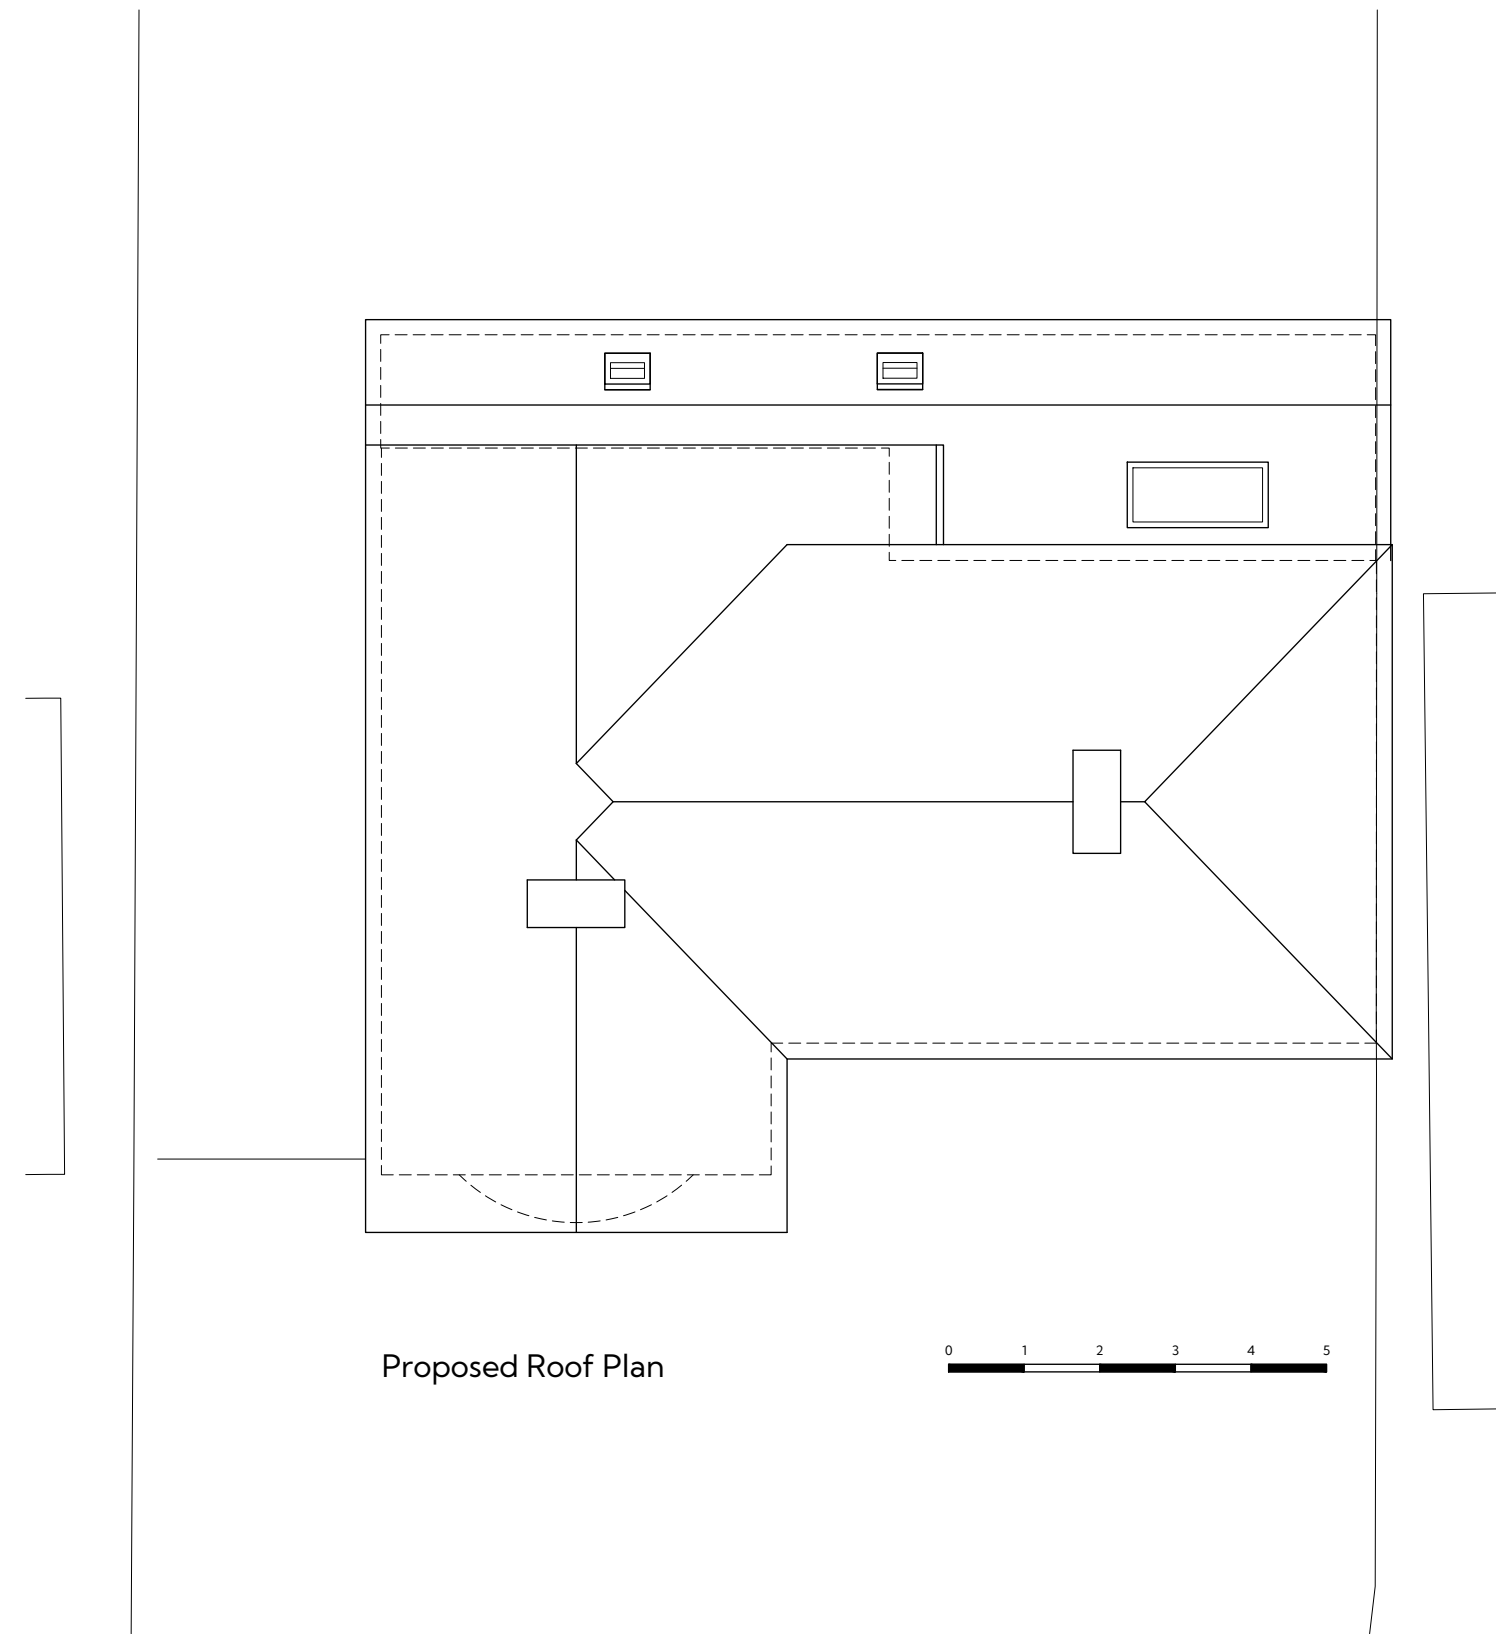
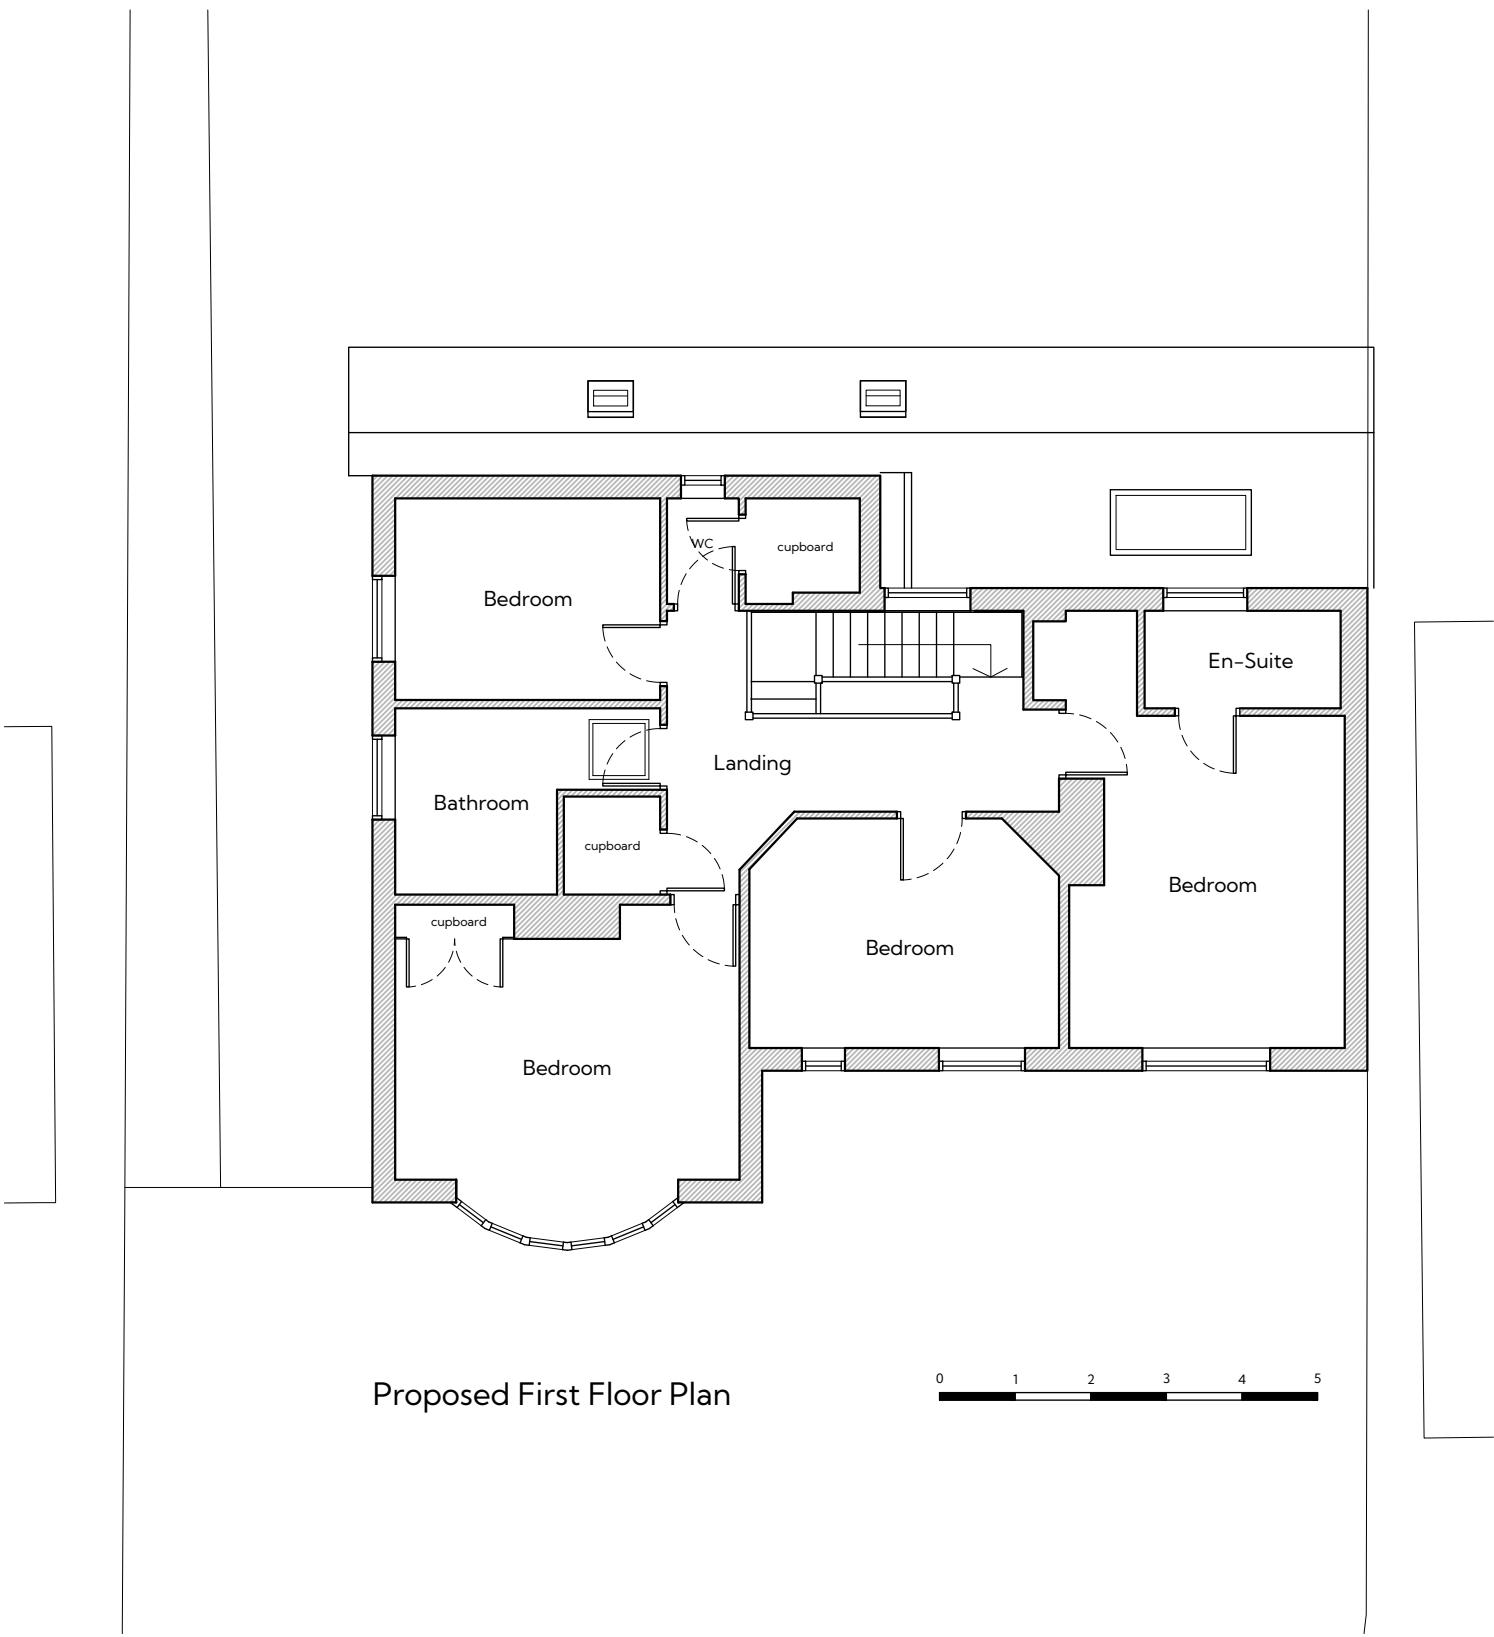


The measured areas and drawings within this scheme relate to the current state of design and are reliant upon the information available at the time. Any decisions to be made on the basis of these predictions should include due allowance for variations in the design development and construction process. Please note that this drawing is compiled with existing information available. All dimensions to be checked on site.			
revision	date	author	revision notes
A	1.8.25	LM	Dimensions added.
-	-	-	-

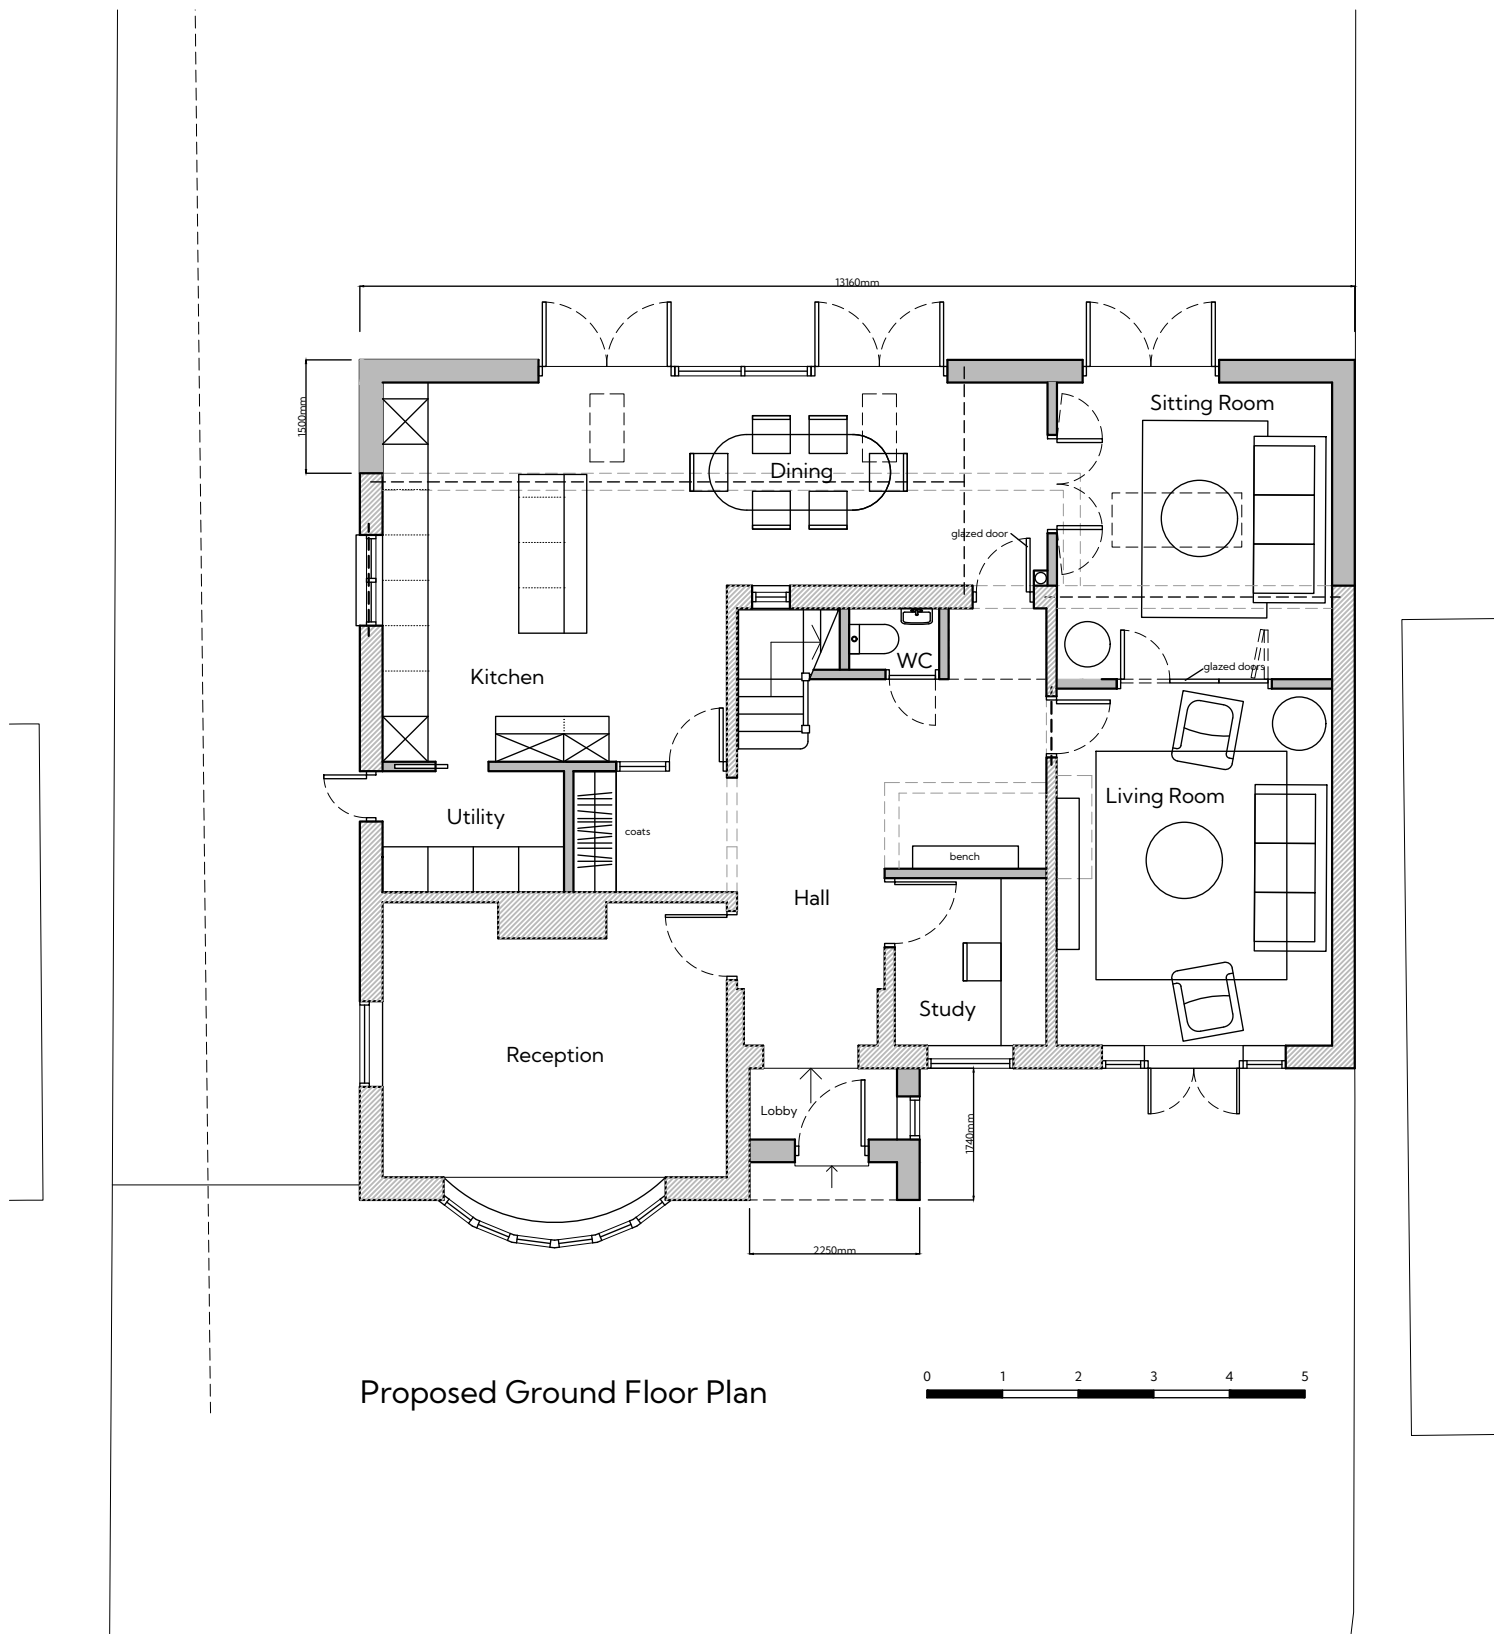

STUDIO LUNET
ARCHITECTURE / INTERIOR DESIGN
27-28 Sun Street, Hitchin SG5 1AH

site
Southlands, 56 Blackhorse Lane,
Hitchin SG4 9EN

client
Jackie and Mike Burns

title
PLANNING APPLICATION
Proposed Drawings

information	
job no.	2502-BLAC56
drawing no.	A2-02-A
scale	1:100 @ A1
date	June 2025
author	LM