


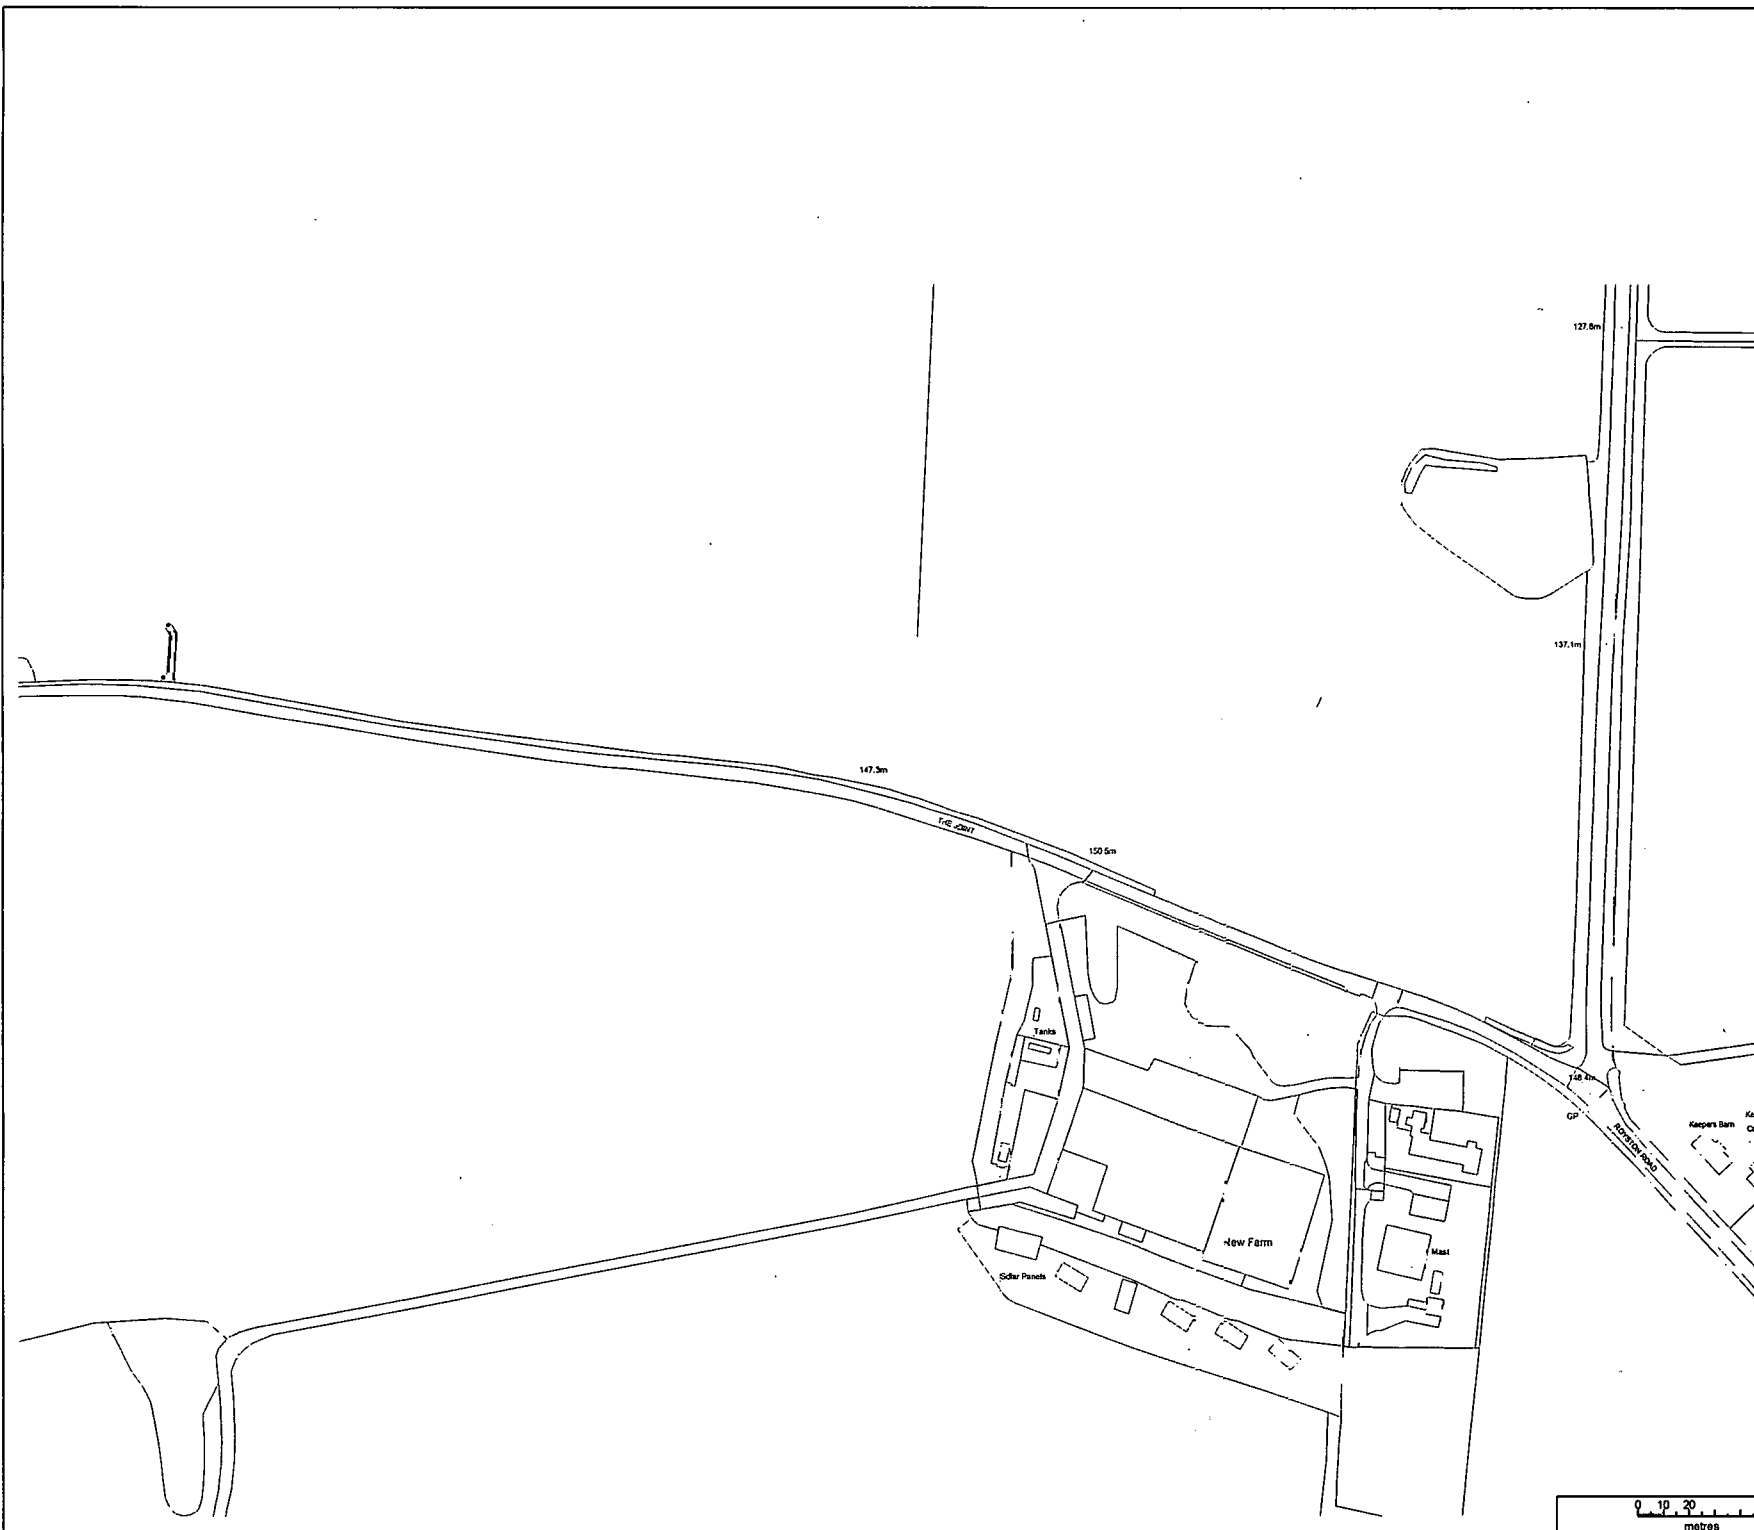

Drawing Key

UK Power Networks Cable Easement

UKPN POLE

The details supplied on this drawing are intended to be used for information only and are not representative of any binding or contractual agreement between TriConnex and any other parties involved. The positions of existing mains is given for guidance only and, as such, no liability can be accepted by TriConnex for any damage caused to, nor any injury sustained, as a result of interference with such apparatus. Before any on-site works commence an up to date copy of the relevant utilities records must be obtained.

24/11/25	Easement updated	B	BL	NM CRM
20/11/25	First issue	A	JM	NM CRM

DATE	DESCRIPTION	REV.	DES.	QC.	APP.
------	-------------	------	------	-----	------

TriCONNEX

Nexus Park, Avenue East Skyline 120, Great Noddy,
Braintree Essex, CM77 7AL
Tel: 01376 332 680
Email: info@triconnex.co.uk
www.triconnex.co.uk

DRAWING TITLE

ELECTRIC EASEMENT PLAN

SITE ADDRESS

Royston Road, Barkway, North Hertfordshire,
SG8 8BX

STATUS

UNAPPROVED

SCALE

1:2000 on A3

DRAWING NUMBER	REVISION	OPS VO No	SHEET No
----------------	----------	-----------	----------

A10S-E-ADP-01	B	--	1 of 1
---------------	---	----	--------

CLIENT

Redrow - East Midlands

COPYRIGHT: Not to be reproduced without written permission

A3

TCX STD E
July 2025 V1

