

KEY:


TPO

Tree with TPO
Note: They're all Oak Trees




Tree Protection Barrier
to BS 5837:2012 - see below detail

BS:5837:2012 Figure 3 Examples of above-ground stabilizing systems

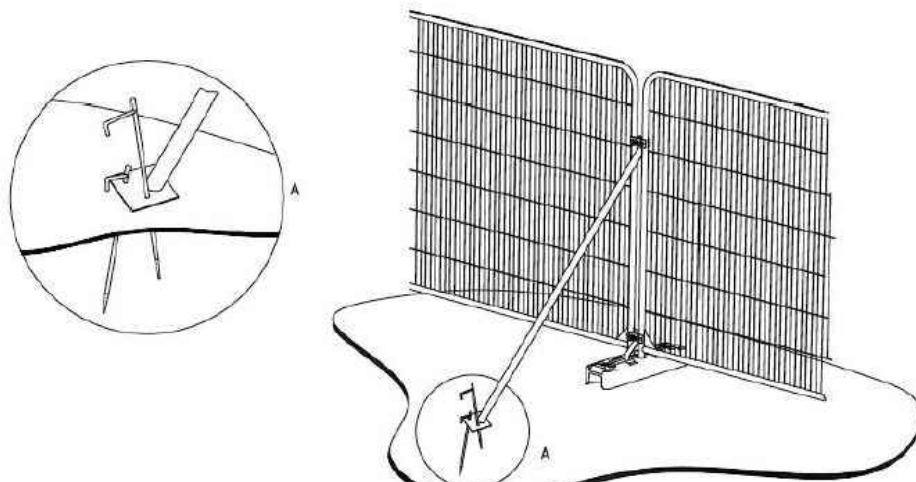

a) Stabilizer strut with base plate secured with ground pins

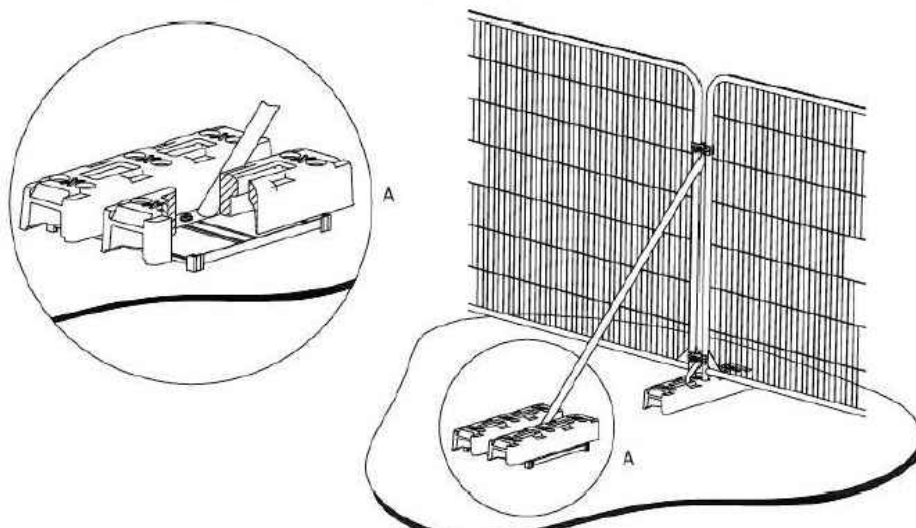

b) Stabilizer strut mounted on block tray

For more details refer to BS:5837:2012 'Trees in relation to design, demolition and construction - Recommendations' p.21

TPO

TPO

TPO

TPO

TPO

TPO



TPO

TPO

TPO

TPO

No dig driveway construction. See Infrastructure Design Ltd drawing no. 1331-06-00.

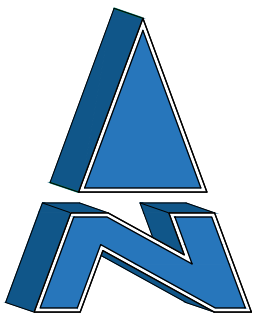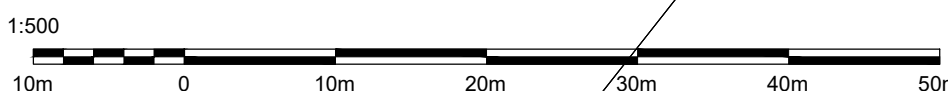

First Issue MS 02.12.2025

Charles Church
CHARLES CHURCH MIDLANDS LTD
3 Waterside Way
Bedford Road
Northampton
NN4 7XD
Tel: 01604 884600
www.charleschurch.com

Development:
St. Ippolyts
Gosmore, Hertfordshire

Drawing Title:
TPO Tree Protection Plan

Size: A1	Scale: 1:500	Drawn: JP	Date: Dec 2025
-------------	-----------------	--------------	-------------------

Drawing No: 1062-012	Revision: -
-------------------------	----------------