


m

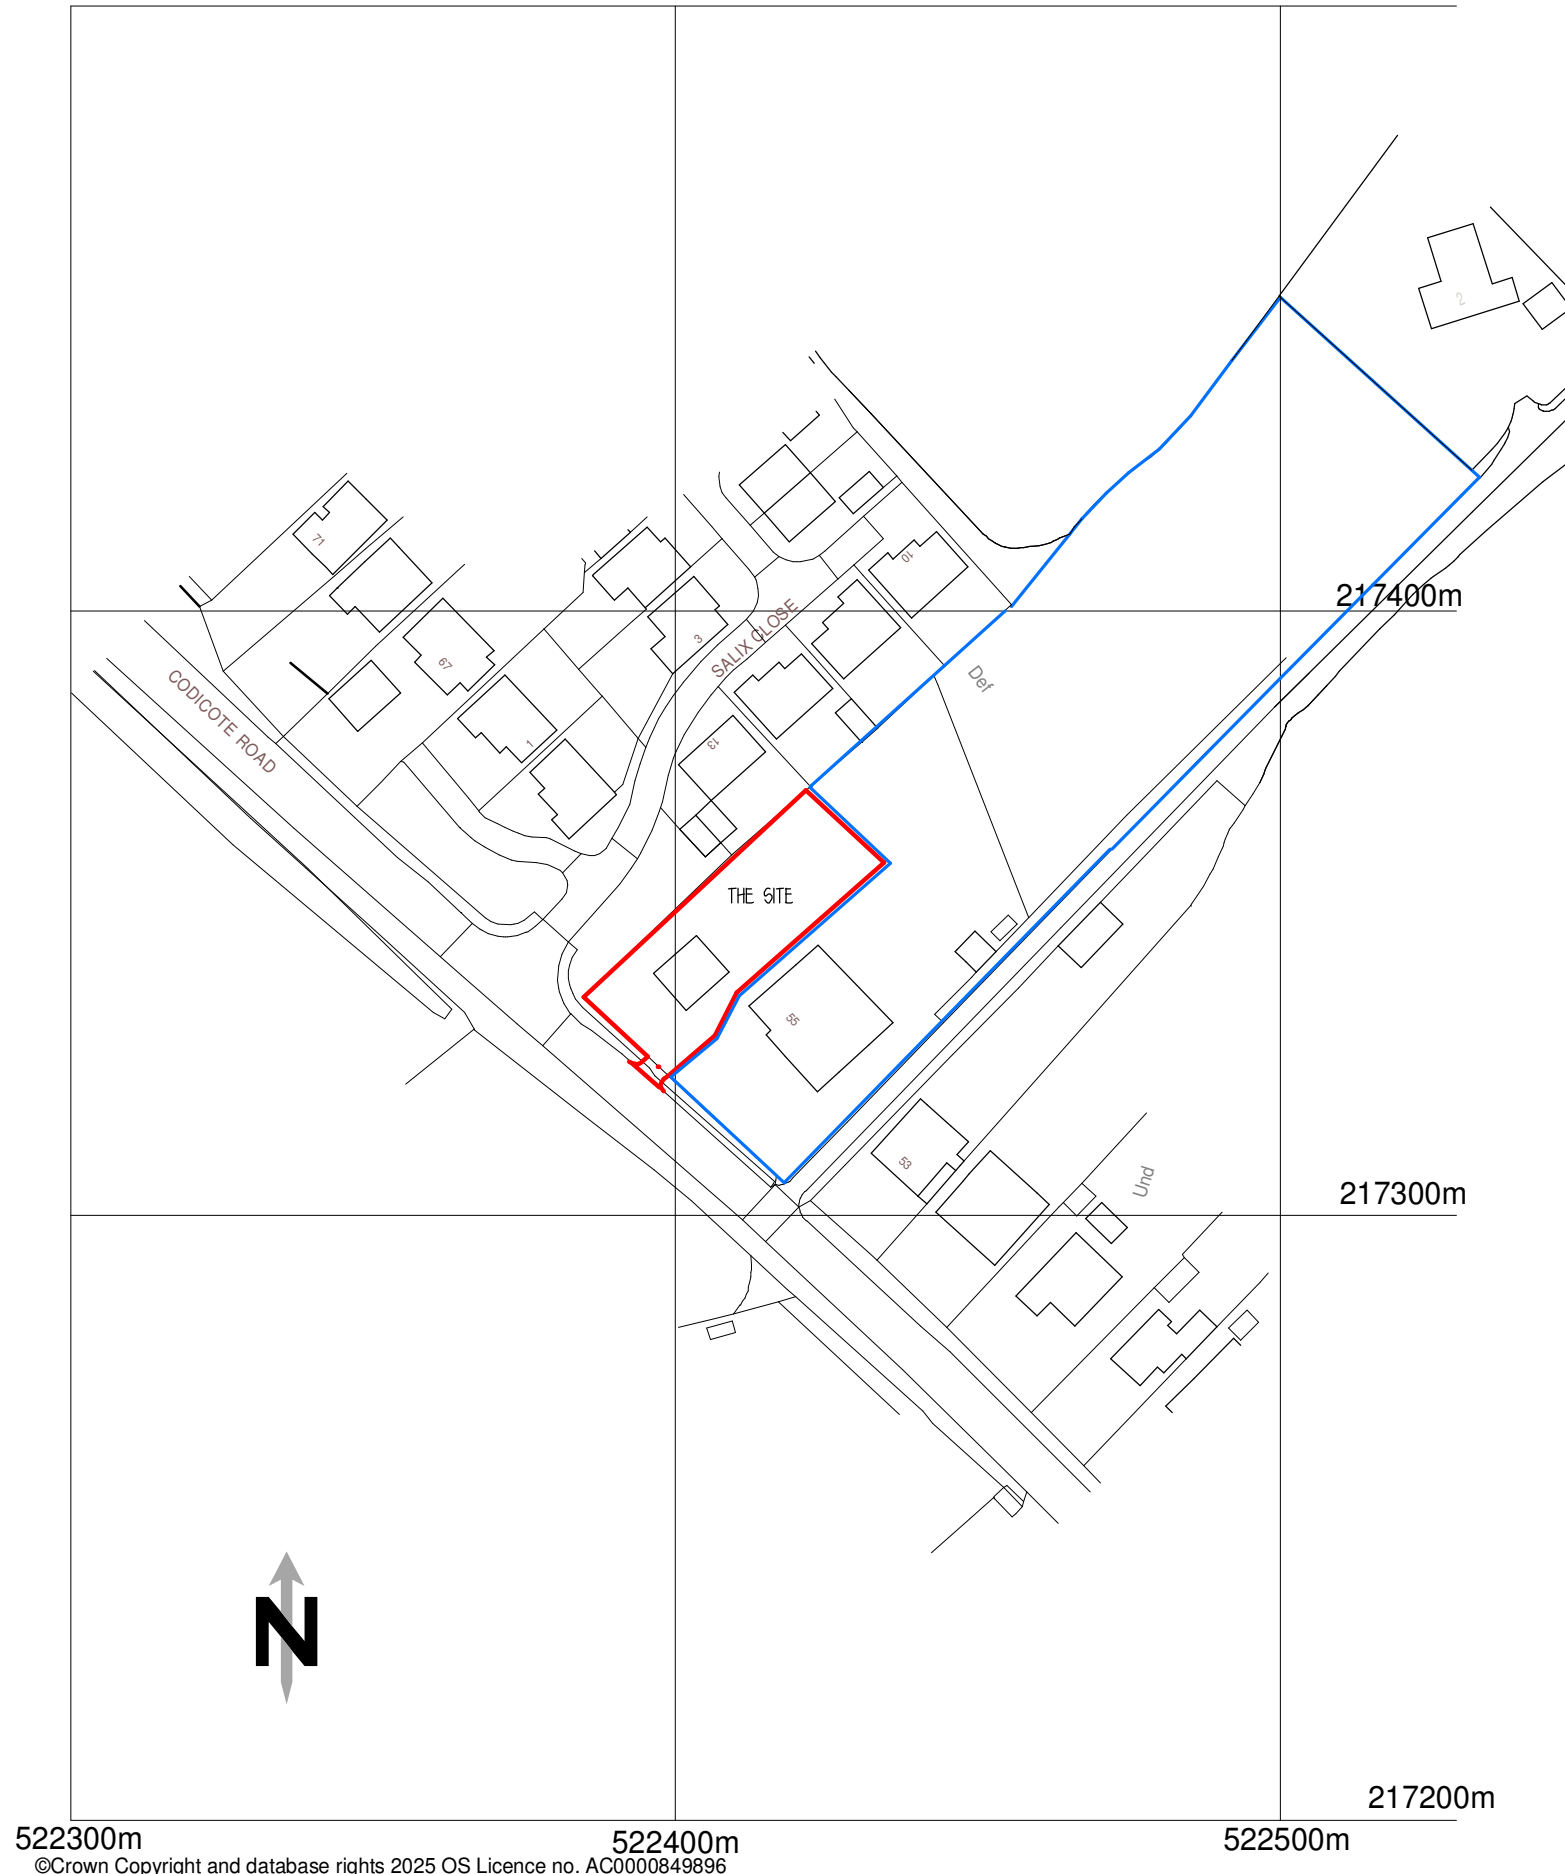

©Crown Copyright and database rights 2025 OS Licence no. AC0000849896

BLOCK PLAN scale 1:1250 sheet size A4
Drwg no. 0625/P101
PROPOSED NEW DWELLING AT
55 CODICOTE ROAD WELWYN AL6 9TY