
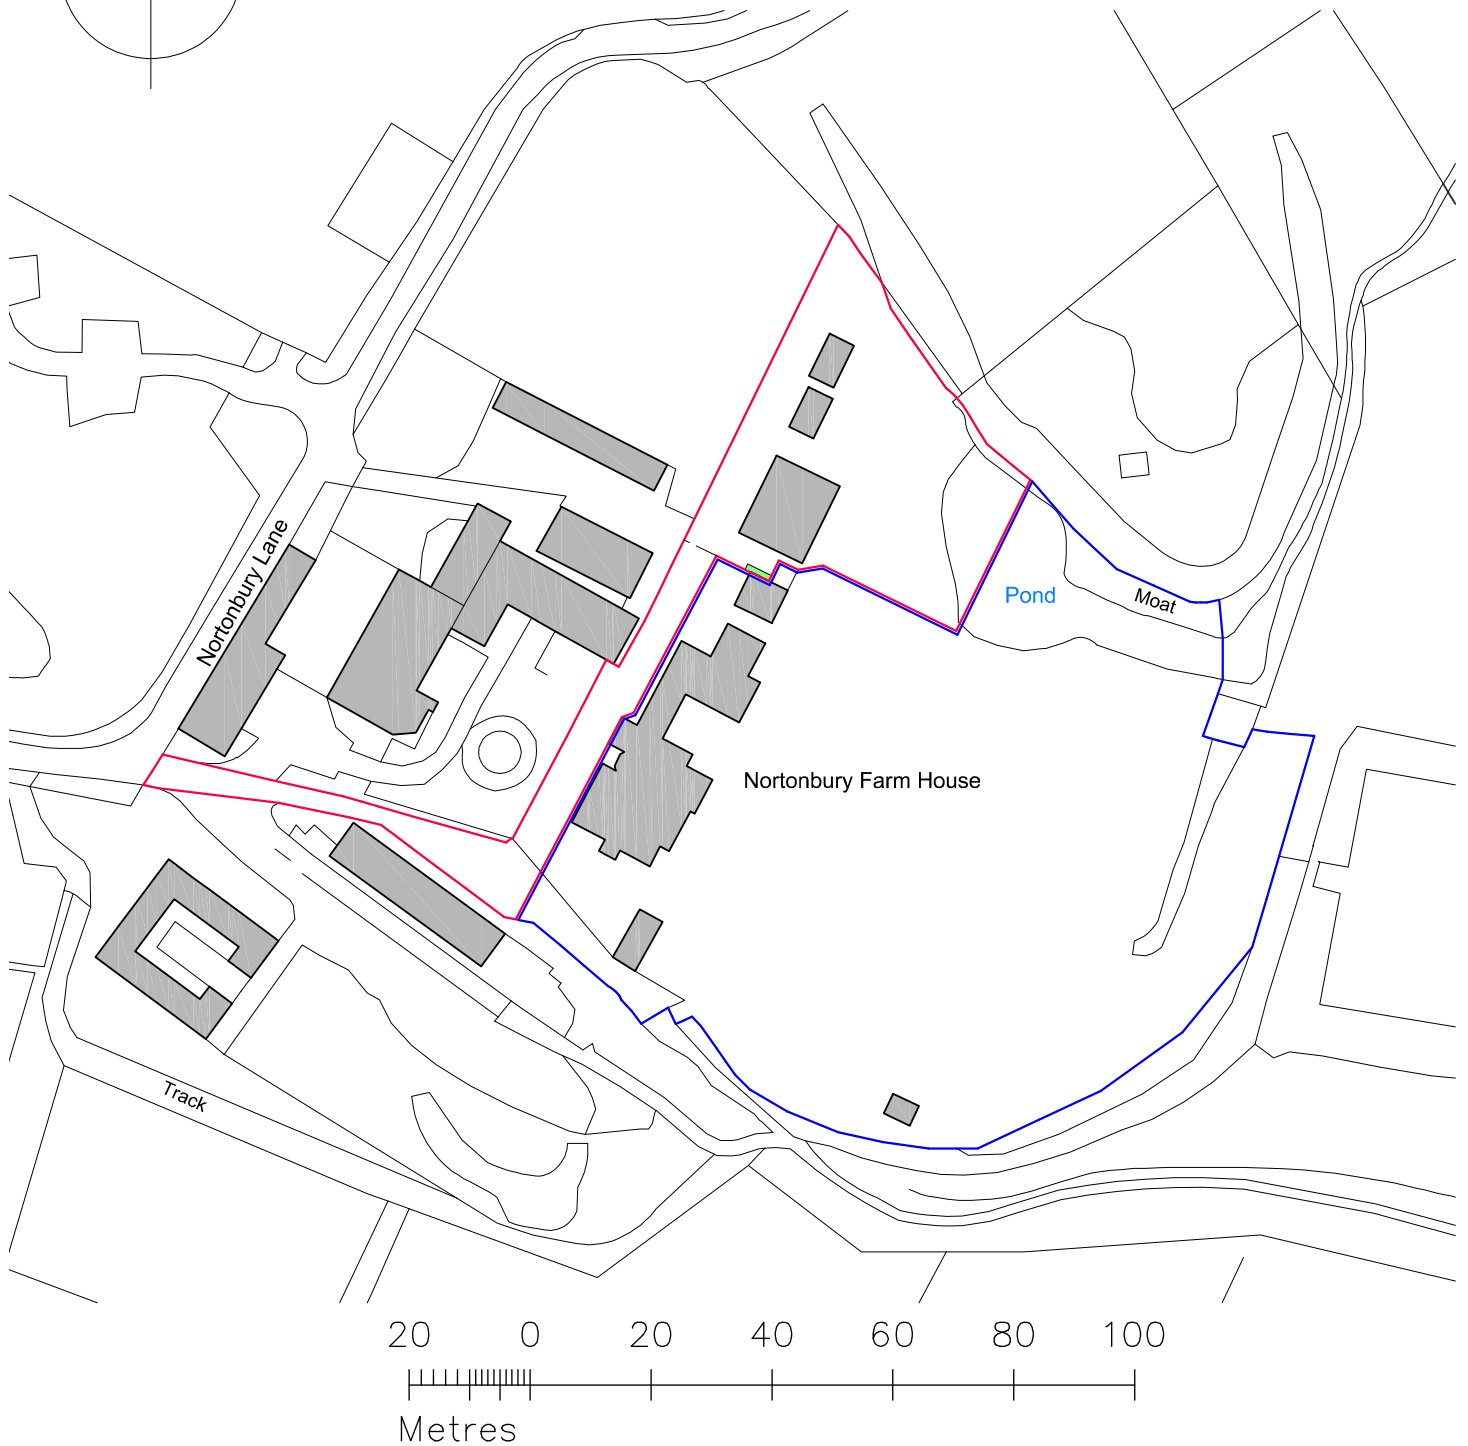


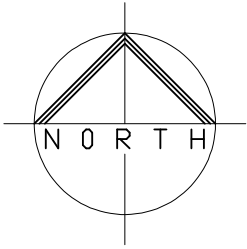

LOCATION PLAN 1:1250

CHANGE OF USE OF EXISTING RESIDENTIAL ANNEXE TO
SEPERATE DWELLING AT NORTONBURY FARM HOUSE,
NORTONBURY LANE, LETCHWORTH, SG6 1AN

Drwg No HIL/25/03