

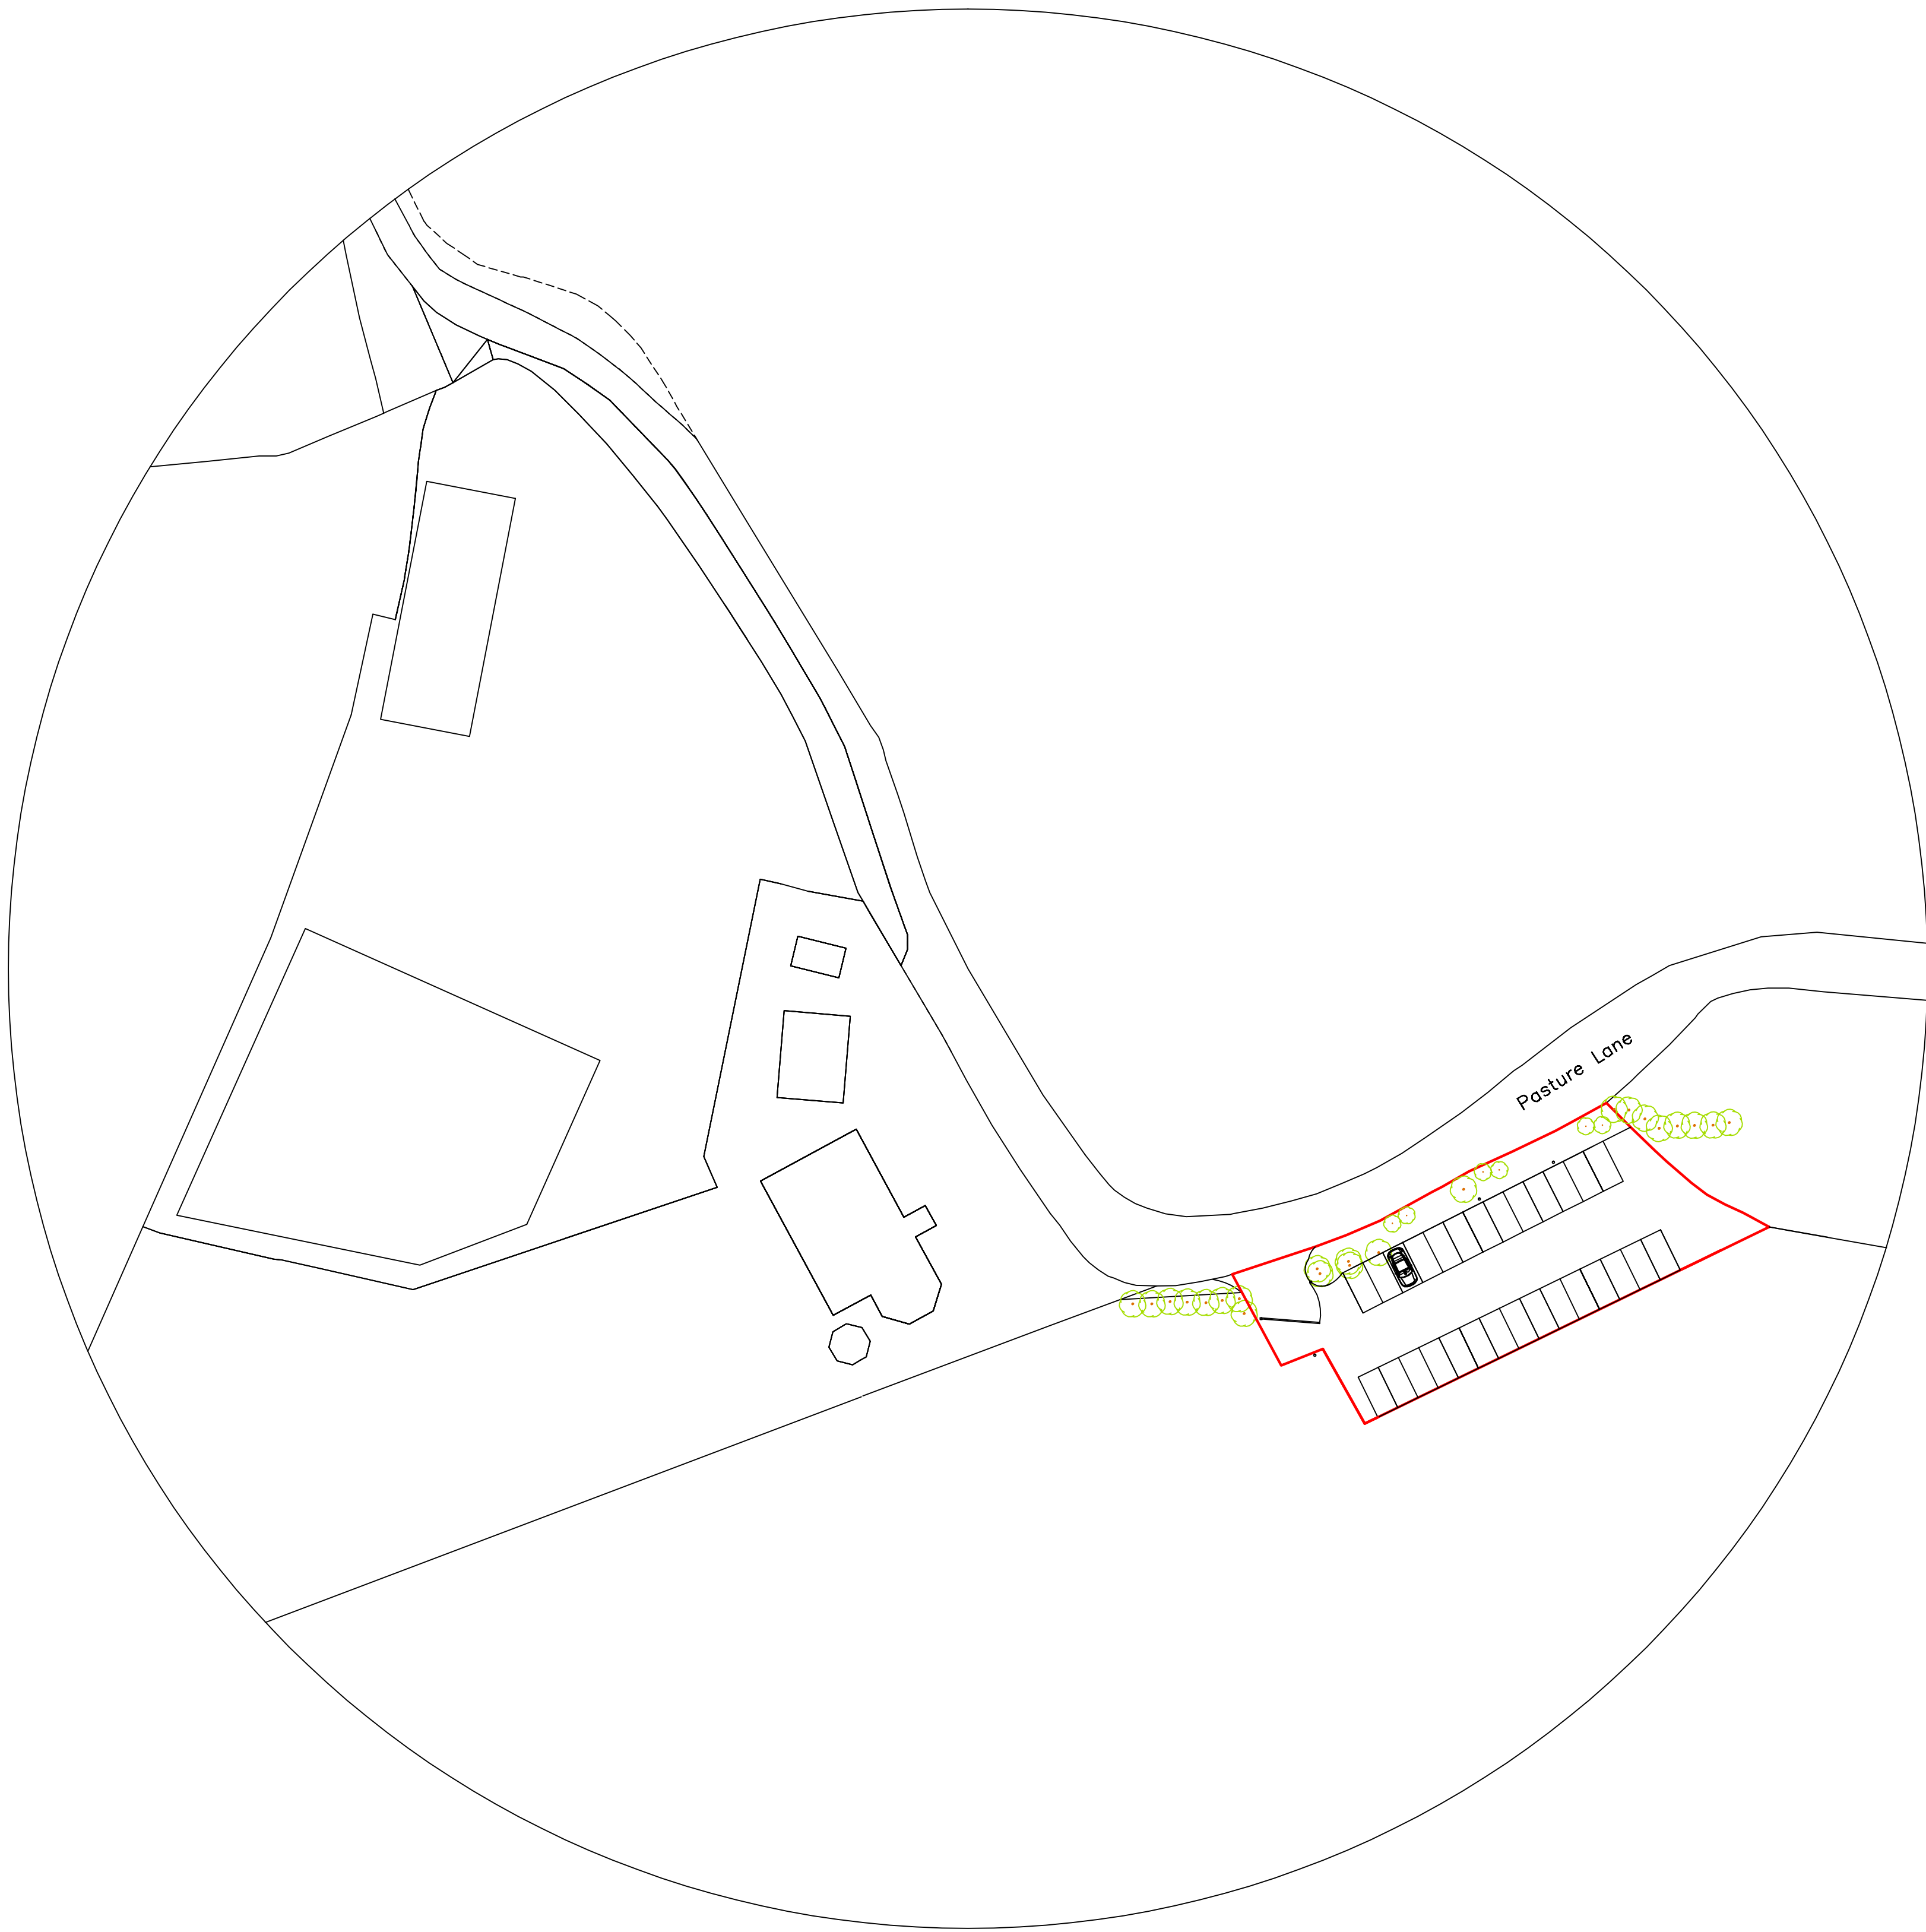


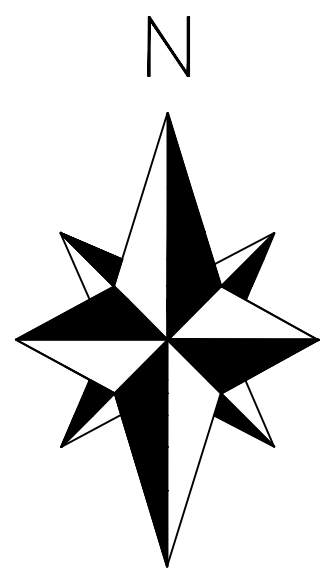

AS-EXISTING BLOCK PLAN

- NOTES
1. NECESSARY NOTICES ON BEHALF OF PLANNING OWNERS IN RESPECT OF WORKS ON THE PARTY WALLS ARE THE OWNERS RESPONSIBILITY. THE ATTENDANCE OF A PARTY WALL SURVEYOR IS ADVISED.
  2. ALL BUILDINGS ARE TO BE CHECKED ON SITE BEFORE OBTAINING APPROVALS OR COMMENCING WORK.
  3. IN CASE OF DISCREPANCIES IN DRAWINGS OR DETAILS REFER TO SURVEYOR FOR CLARIFICATION BEFORE WORK COMMENCES. UNLESS STATED BY CLIENT OR CONTRACTOR, SURVEYOR WILL NOT BE ACCEPTED. SURVEYOR DOES NOT ACCEPT RESPONSIBILITY FOR ACCIDENTAL LOSS OF MATERIAL, MATERIALS ETC. AS A RESULT OF UNLAWFUL PROCEEDING.
  4. FOR ANY INFORMATION NOT COVERED BY THESE DRAWINGS REFER TO SURVEYOR FOR CLARIFICATION.
  5. THE CONTRACTOR MUST INSURE THAT THE WORK IS BEING CARRIED OUT TO THE LATEST EDITIONS OF ALL WORKING DRAWINGS BEFORE WORK COMMENCEMENT.
  6. IT IS THE CONTRACTOR'S RESPONSIBILITY TO INFORM THE LOCAL AUTHORITY BEFORE WORK COMMENCES ON SITE AND AS ALL PRECISED STAGES OF WORK HAVE THE PROJECT SURVEYOR MAY REQUIRE.
  7. IF WORK COMMENCES ON SITE BEFORE FULL PLANS APPROVAL HAS BEEN GRANTED THE SURVEYOR ACCEPTS NO RESPONSIBILITY FOR ANY ACCIDENTAL WORK OR MATERIALS THAT THE PROJECT SURVEYOR MAY REQUIRE.
  8. THIS DRAWING AND ALL COPIES PRODUCED HEREIN ARE COPYRIGHT AND PROPERTY OF THE SURVEYOR. IT MAY ONLY BE REPRODUCED BY THE SURVEYOR AND ALL COPIES MUST BE RETURNED TO THE SURVEYOR IF REQUESTED.
  9. BY USING THIS DRAWING THE USER AND HIS EMPLOYEE ASSUME THEIR AGREEMENT OF THE ABOVE TERMS AND CONDITIONS.
  10. THIS DRAWING AND OTHERS IN RESPECT TO THIS PROJECT WILL FORM PART OF THE CONTRACT DOCUMENTATION AND ARE TO BE KEPT IN COLLECTION WITH THE SPECIFICATION ACCORDING TO THESE DRAWINGS.

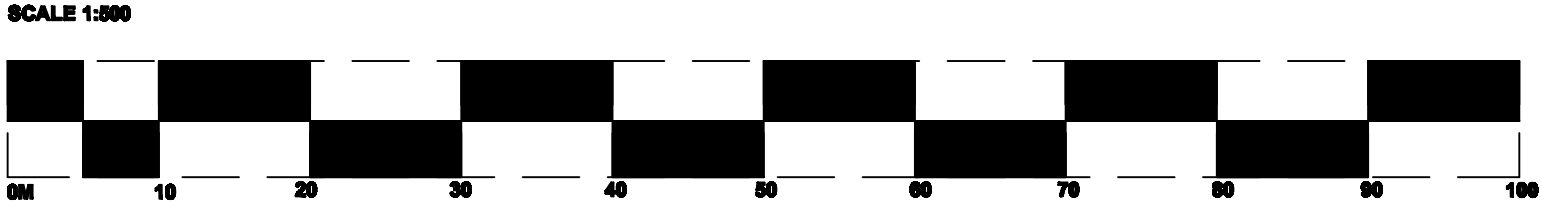

|                                        |                                    |              |   |   |
|----------------------------------------|------------------------------------|--------------|---|---|
| Applicant:<br><br>Cora Investments Ltd | Drawing No.<br>LABrchwdG/FUL/25/01 |              | Address:<br>Land Adjacent to Breachwood<br>Green Industrial Park<br>Pasture Lane<br>Breachwood Green<br>SG4 8NY | Description:<br><br>Retrospective Planning for Car Park<br>for 28 Cars to Privately Serve Adjacent<br>Industrial Area |
|                                        | Scale:<br>1:500                    | Paper:<br>A1 |   |   |
|                                        | Issue Date:<br>07/04/2025          |              |   |   |