


This drawing is a print and must not be scaled from. Use only noted dimensions and check all measurements on site before proceeding with the works. Any queries regarding areas, levels or dimensions must be referred back to BBR Design Services Ltd. All dimensions of existing buildings to be verified on site.

This drawing is the copyright of BBR Design Services Ltd and shall not be in any way used or reproduced without their prior written consent.

All design and construction is to be in accordance with the Construction Design and Management (CDM) Regulations 2015, and HSE guidance.

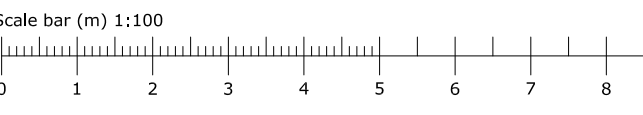


Elevation 1 [Front]
Scale 1:100




Elevation 2 [Side]
Scale 1:100


Elevation 3 [Side]
Scale 1:100

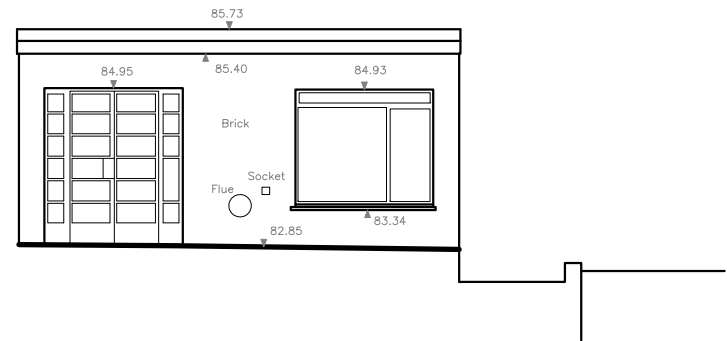


Elevation 4 [Rear]
Scale 1:100

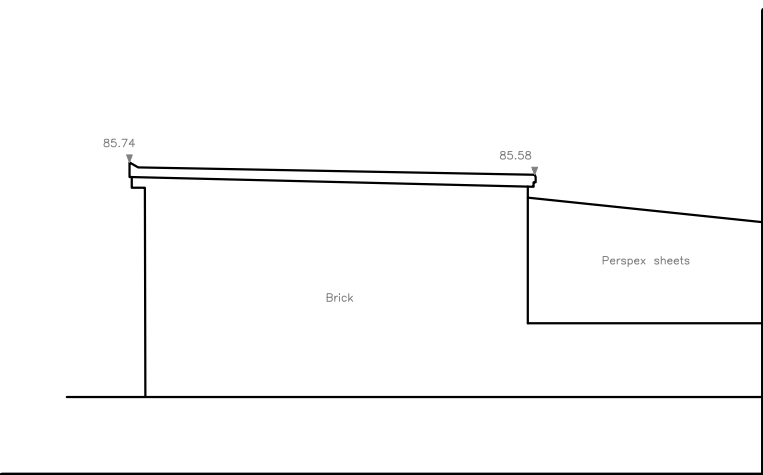


Elevation 5 [Side]
Scale 1:100

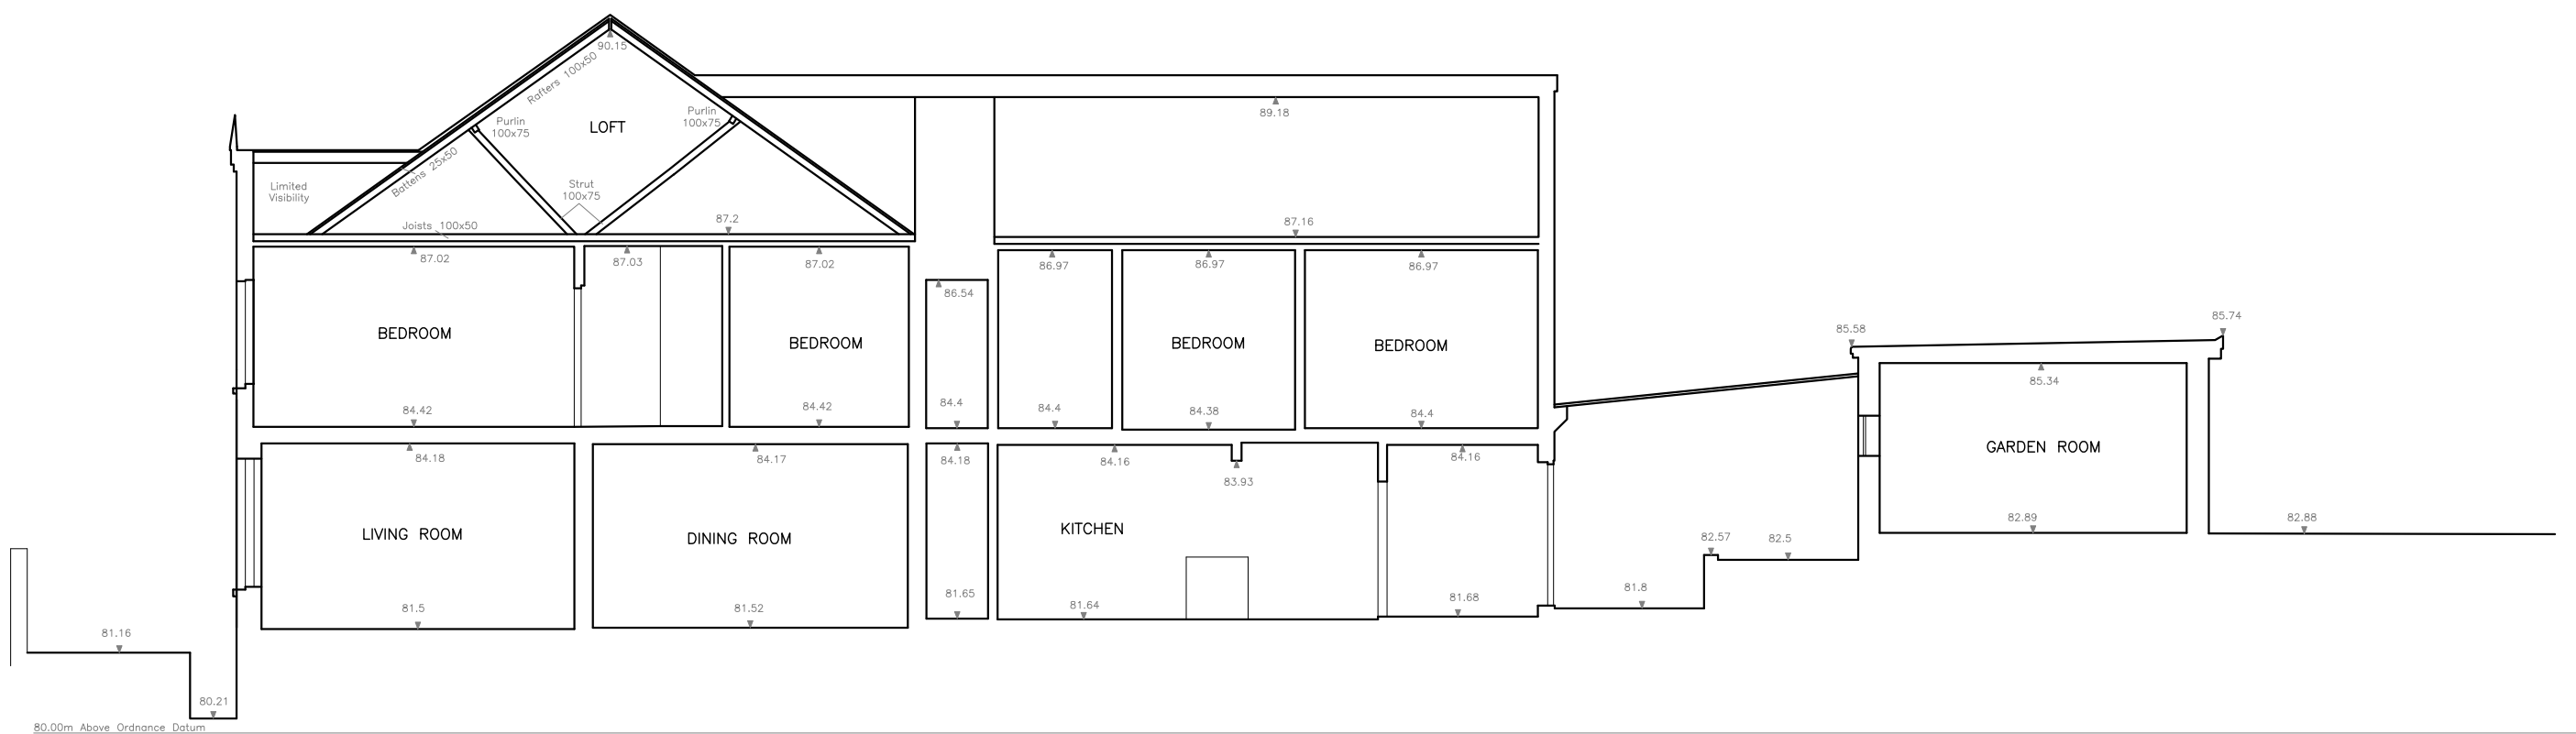

Section CC
Scale 1:100

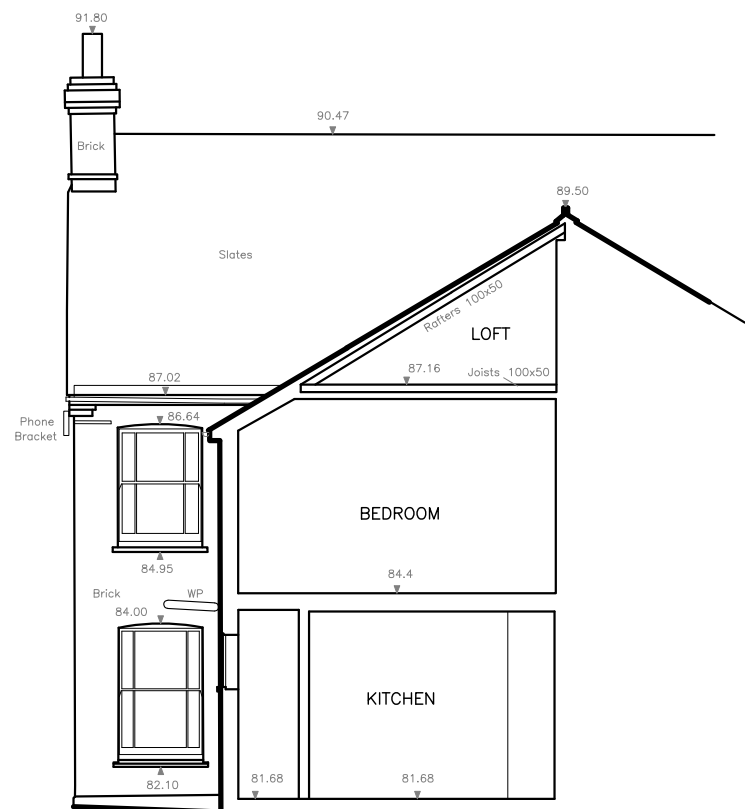


Section BB
Scale 1:100

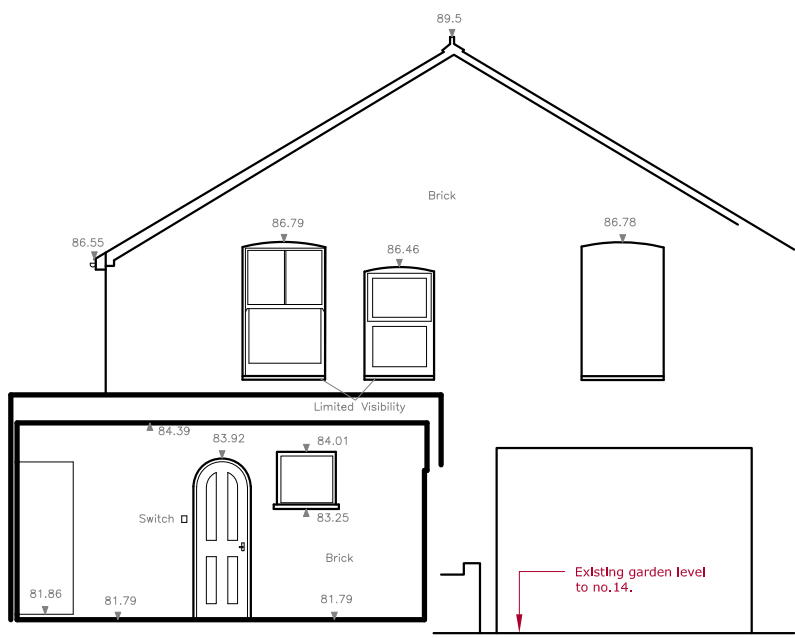

Section CC
Scale 1:100

B	01/12/2025	Additional side elevation added.	rda
A	24/10/2025	Minor updates.	rda
Rev:	Date:	Note:	By:

FOR PLANNING

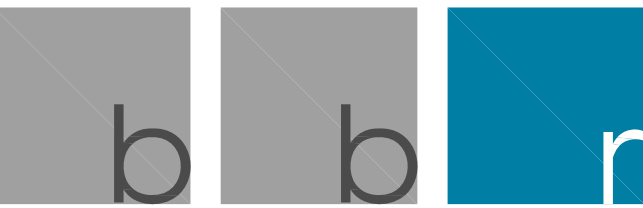

D E S I G N

01462 420800 | 01799 530097

info@bbr-design.co.uk

www.bbr-design.co.uk



Contract:
15 The Avenue
Hitchin
Hertfordshire
SG4 9RJ

Drawing Title:
Existing Elevations

Scale:	Drawn/checked:
1:100	rda
@ A1	
Job No:	Date:
25337	August 2025

Drawing No:	Revision:
-------------	-----------

PL06 B

© BBR Design 2025