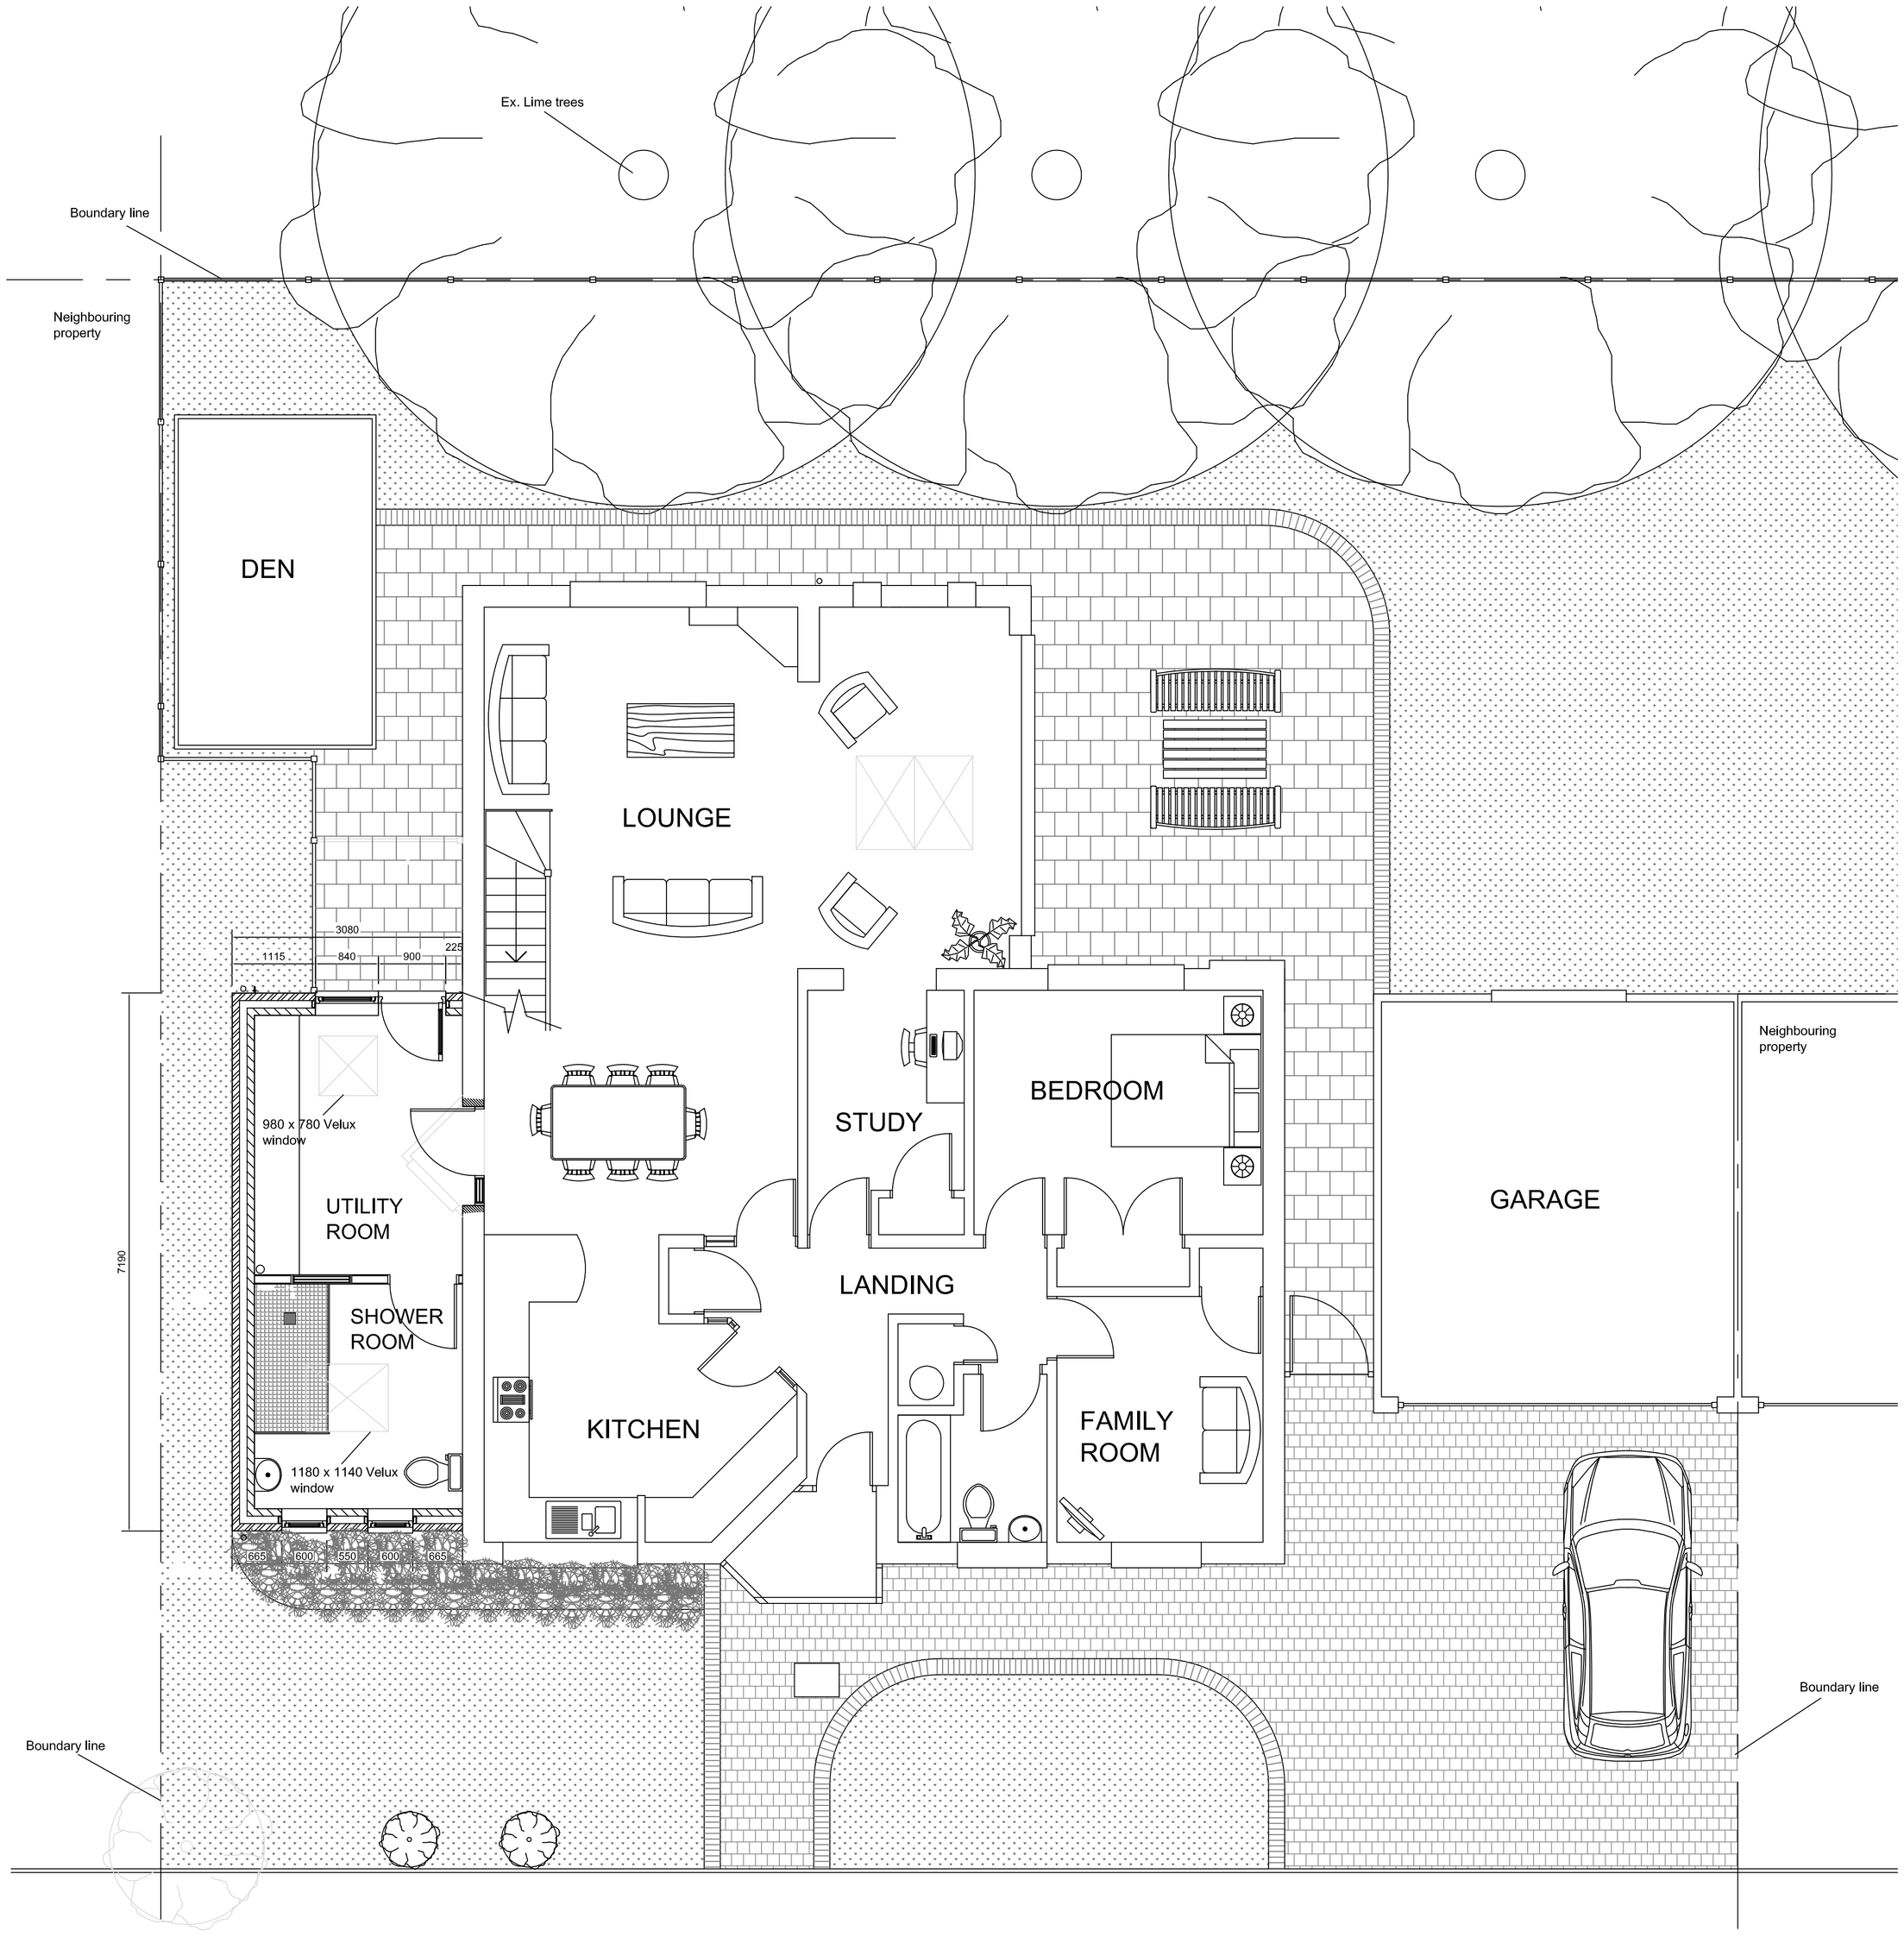

GROUND FLOOR PLAN 1:50

PROPOSED ELEVATIONS 1:100



Front

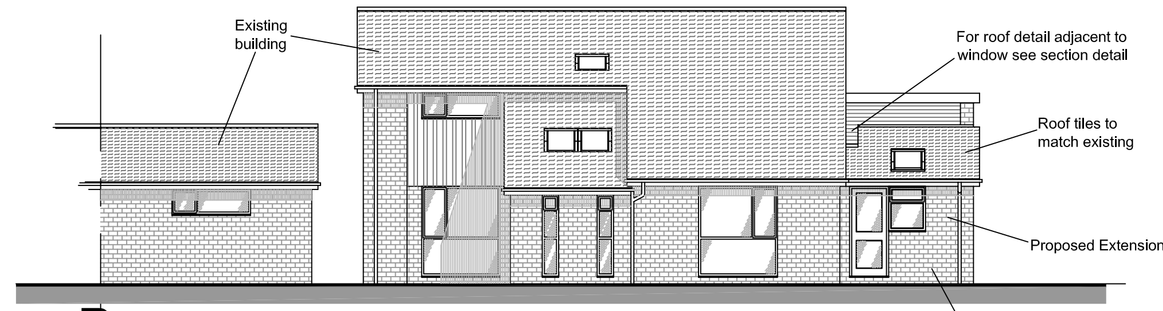

Rear

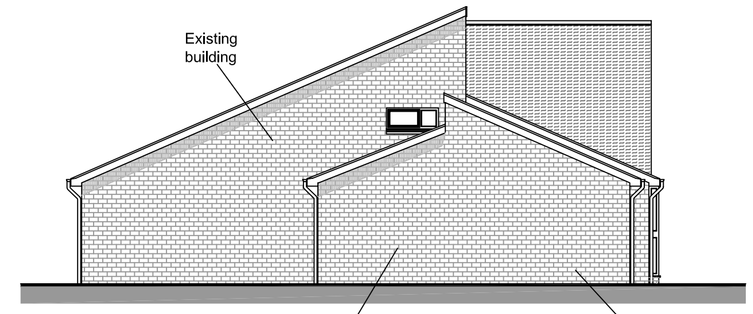

Side

1:100 Scale Bar 0 2.0m 4.0m

1:50 Scale Bar 0 1.0m 2.0m 3.0m 4.0m

Architech Limited
Architectural and Building Consultants
Tel. 01438 223102 / 07768 123899

Project

Mr. and Mrs. Powell
19 Aubreys, Letchworth Garden City, Hertfordshire.

Title

Proposed Single Storey Side Extension

Date	Scale	Status
March 2018	1:50 1:100	Planning
2018 / 06 / 01		A1

© THIS DRAWING IS COPYRIGHT