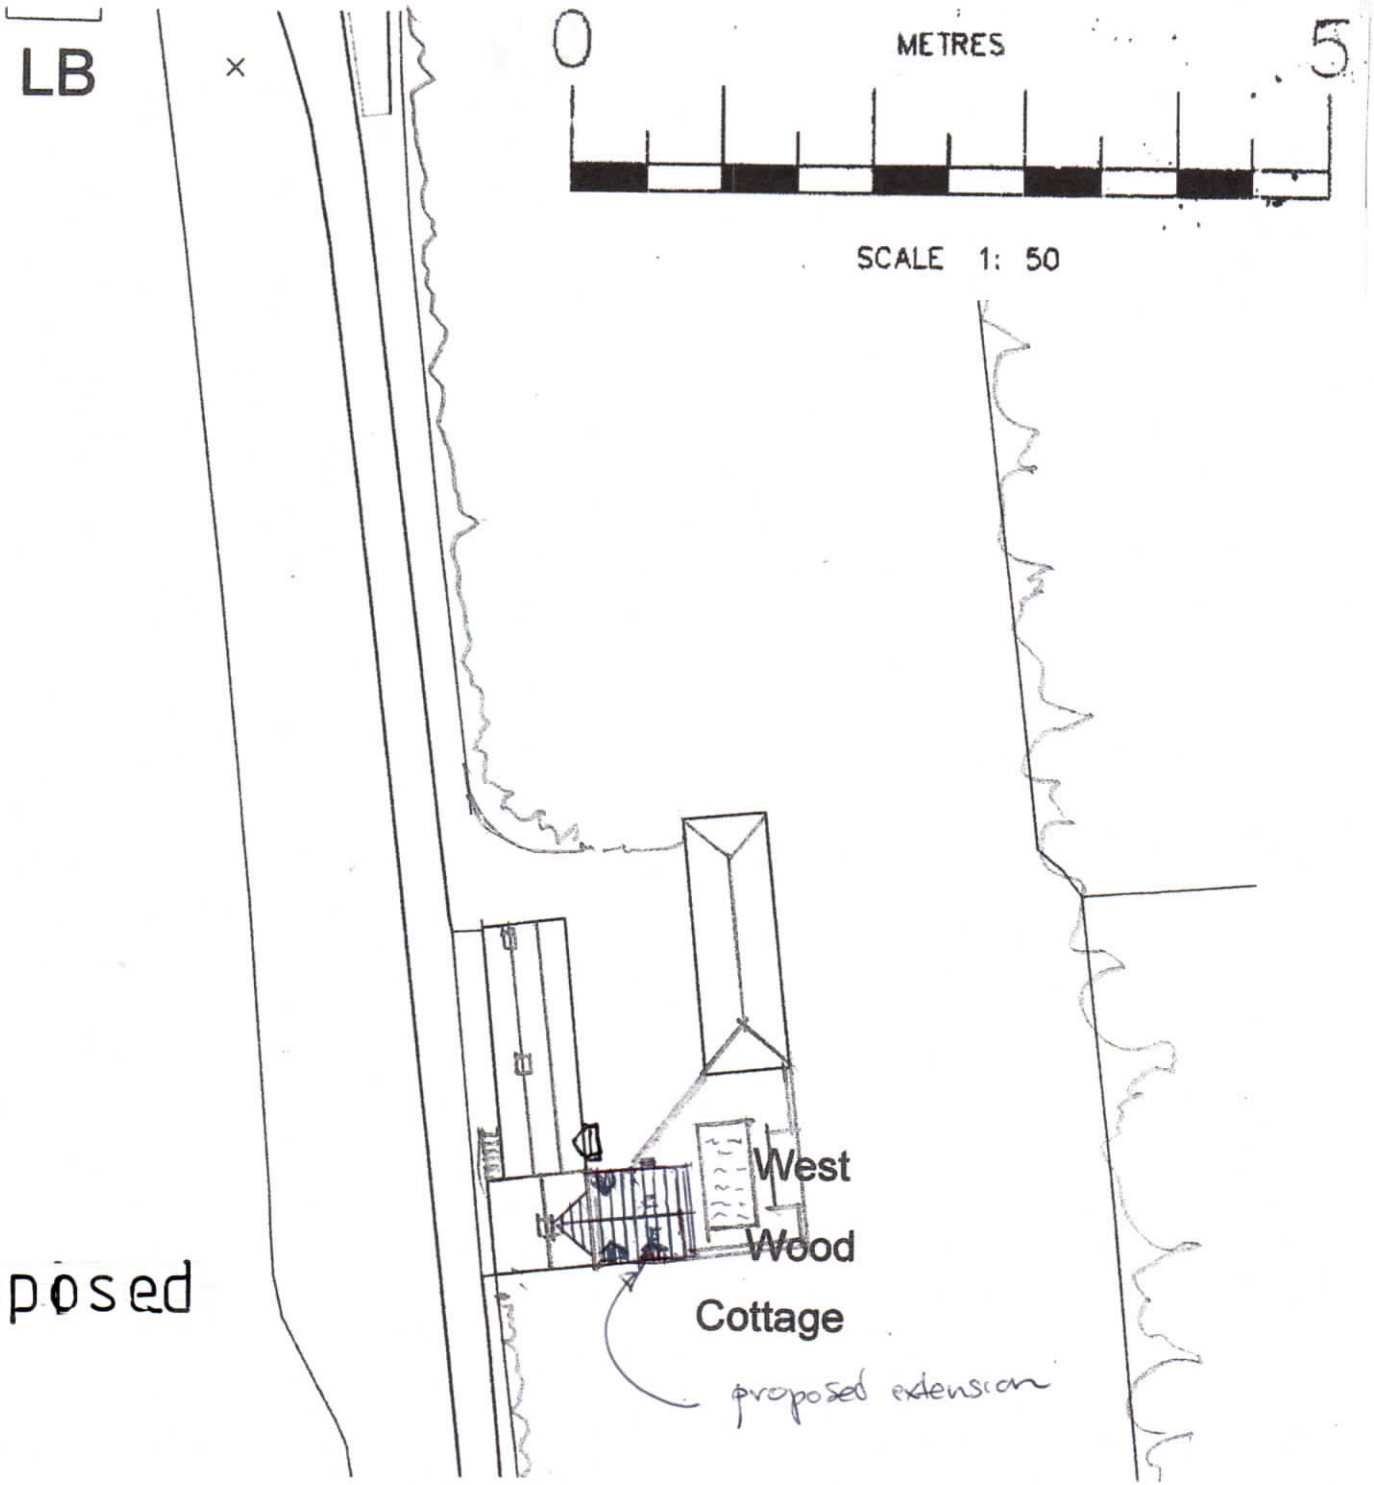

Site plan - as proposed

1:500