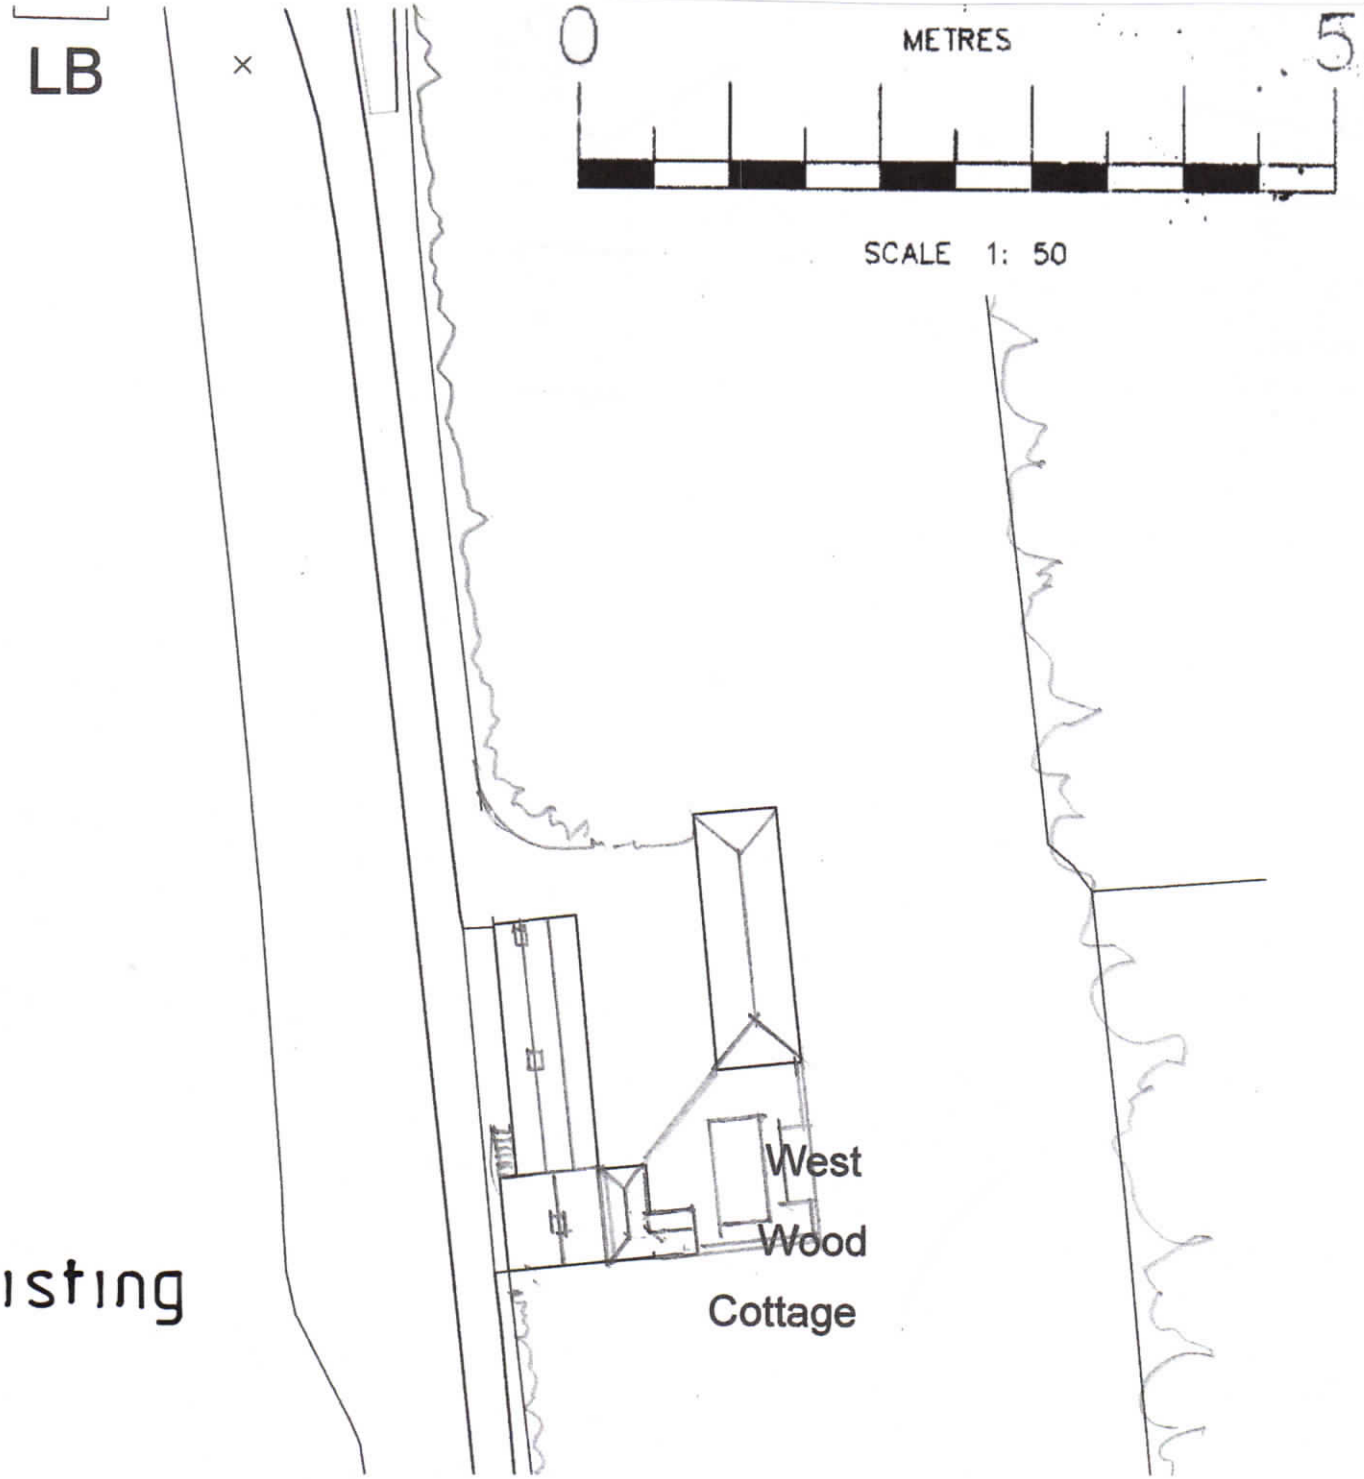

Site plan - as existing

1:500