

For continuation refer to drawing 4929-002-5033


For continuation refer to drawing 4929-002-5031

DO NOT SCALE OFF THIS DRAWING

NOTES

1. The contractor is responsible for verifying all site & setting out dimensions before commencing work.
2. This drawing is to be read in conjunction with all relevant Architectural and M&E drawings.
3. All dimensions in meters unless stated otherwise.

For continuation refer to drawing 4929-002-5035

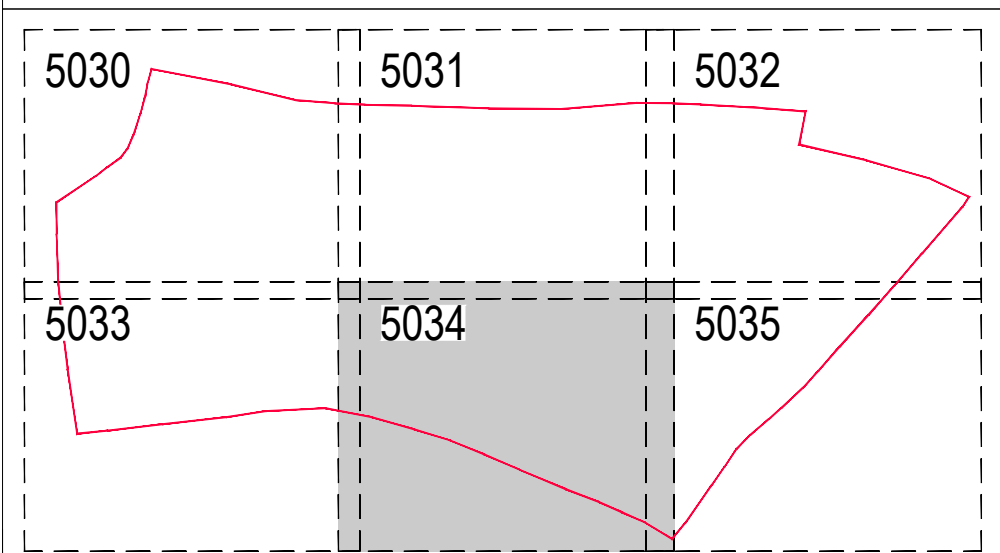

KEYPLAN

Surfaces Key:

- Site Boundary
- Denotes Detail - Adoptable Carriageway Type1
Refer to drawing 4929-002-5056
- Denotes Detail - Adoptable Raised Table Type2
Refer to drawing 4929-002-5051
- Denotes Detail - Asphalt Cross-Over Type 3
Refer to drawing 4929-002-5061
- Denotes Detail - Adoptable Asphalt Footway Type 4
Refer to drawing 4929-002-5061
- Denotes Detail - Private Access Block Paving Type 5
Refer to drawing 4929-002-5056
- Denotes Detail - Private Driveway Block Paving Type 6
Refer to drawing 4929-002-5056
- Denotes Detail - Asphalt Driveway Type 7
Refer to drawing 4929-002-5056
- Denotes Detail - Hoggan Footpath Type 8
Refer to drawing 4929-002-5056
- Denotes Detail - Private Porous Block Paving in NO D/G area Type 9. Refer to drawing 4929-002-5056 to 5057 incl.
- Denotes Detail - Adoptable Soft Verges Type 10
Refer to drawing 4929-002-5061 to 5062 incl.
- Denotes Detail - Private Patio and Footpath Type 11
Refer to drawing 4929-002-5057
- Denotes HB2 Kerb with 125mm upstand
- Denotes Bulbosed Kerb with 25mm upstand
- Denotes Bulbosed Kerb with 0-6mm upstand
- Denotes CS2 Flush Kerb with 0mm upstand
- Denotes Precast Concrete Transition Kerbs
- Denotes Precast Concrete Edging Kerb
- Denotes Timber edging
- Denotes Proposed 1800mm High Timber Close Boarded Fence
- Denotes Boundary Wall
- Denotes Post and Rail
- Denotes Street Name Plate
- Denotes Bollard
- Denotes Tactile Paving
400 x 400mm x 50mm Concrete flags

Surface Areas and Kerb Lengths:

- 3800m²
- 3035m²
- 2763m²
- 6660m²
- 24m²
- 3121m²
- 1058m²
- 3513m²
- 666m²
- 1345m²
- 135m²
- Kerb Lengths
125mm upstand = 863m
25mm upstand = 1201m
0-6mm upstand = 370m
CS2 0mm upstand = 117m
0mm upstand = 1757m
Transitions = 63m
Timber Edge = 657m

Scale 1:250 @ A1 - 1:500 @ A3

Robert West Consulting 2019. All rights reserved

CONSTRUCTION

REDROW HOMES LIMITED

Robert West

1 Paris Garden
London
SE1 8ND
t: 0203 773 7860
www.robertwest.co.uk

Project
LAND ADJACENT TO ROYSTON ROAD,
BARKWAY

Drawing Title
PROPOSED EXTERNAL WORKS
SHEET 5

RWCL Internal Register reference: 4929-002

Scales @ A1

5034 - C01