

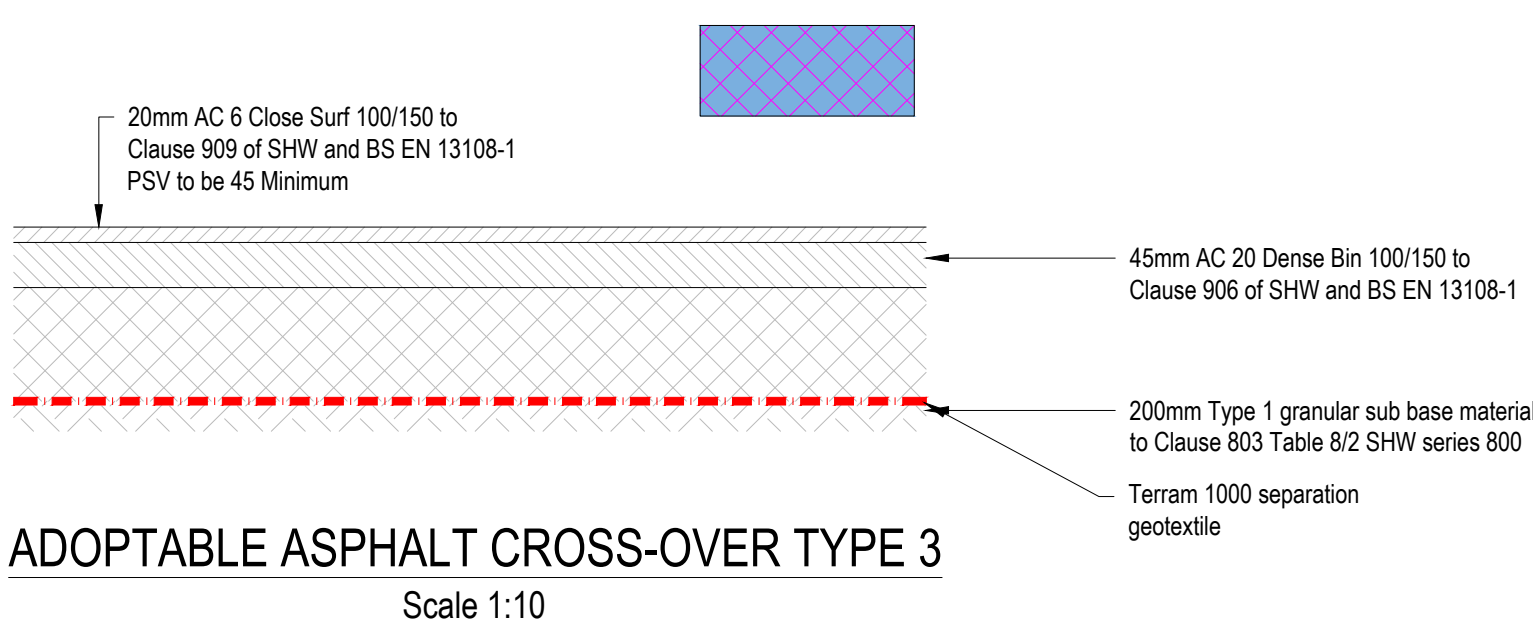
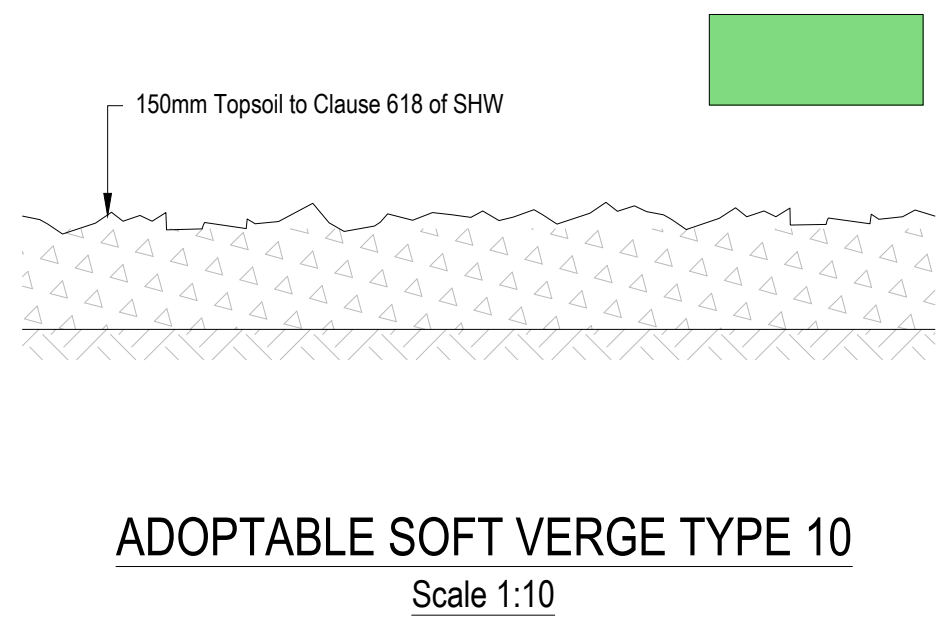


- © Robert West Consulting 2019. All rights reserved

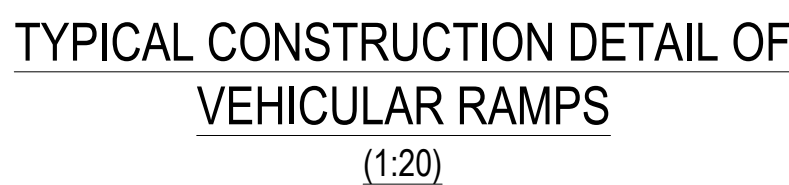

Note * - The thickness of pavement sub-base and capping shown in Table 1 has been transcribed from Hertfordshire County Council's '*Highways Place and Movement Planning and Designing Guide*'

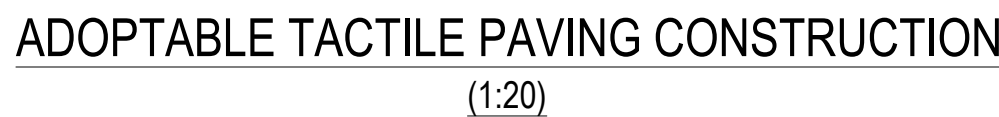

DESCRIPTION OF WORKS	STANDARD DRAWING REFERENCE / NUMBER
KERBS FOOTWAYS CONSTRUCTION DETAILS NOTES	HST-1100-001
TYPICAL KERB CHANNEL BLOCK DETAIL	HST-1100-002
FLUSH DROPPED CROSSING TYPE A	HST-1100-013
FLUSH DROPPED CROSSING TYPE B	HST-1100-014
PCC EDGING FOOTWAY AND PAVED AREA APPLICATION	HST-1100-019
VEHICULAR FOOTWAY VERGE CROSSOVER DETAILS	HST-1100-021
FOOTWAY TYPE 1 FLEXIBLE CROSSING AND OR CYCLEWAY	HST-1100-022
FOOTWAY TYPE 2 DOMESTIC ACCESS CROSSING	HST-1100-023
FOOTWAY TYPE 6 PRECAST CONCRETE TACTILE PAVING	HST-1100-027
TYPICAL PRECAST CONCRETE TRANSITION KERB DETAIL	HST-1100-040
PCC EDGING DETAIL	HST-1100-043

Note ** - Refer to Hertfordshire County Council's '*Highways Place and Movement Planning and Designing Guide*'
Standard Drawing References

Revision History					
Rev	Comment	By	Chkd	Appr	Date
T01	ISSUED FOR TENDER	BS	SB	SB	15/10/2025
A01	ISSUED FOR APPROVAL	BS	TZ	SB	03/07/2025
T01	ISSUED FOR TENDER	IK	PR	SB	30/09/2024
P01	ISSUED FOR PLANNING	SK	SB	SB	06/08/2024
Current Revision					
C01	CONSTRUCTION ISSUE	BS	TZ	SB	10/07/2026

REDROW HOMES LIMITED

1 Paris Garden
London
SE1 8ND
t: 0203 773 7880
www.robertwest.co.uk

Project

LAND ADJACENT TO ROYSTON ROAD,
BARKWAY

Drawing Title

PROPOSED ROAD DETAILS SHEET 1

RWCL Internal Register reference: 4929-002 Scales @ A

5061-C0

