


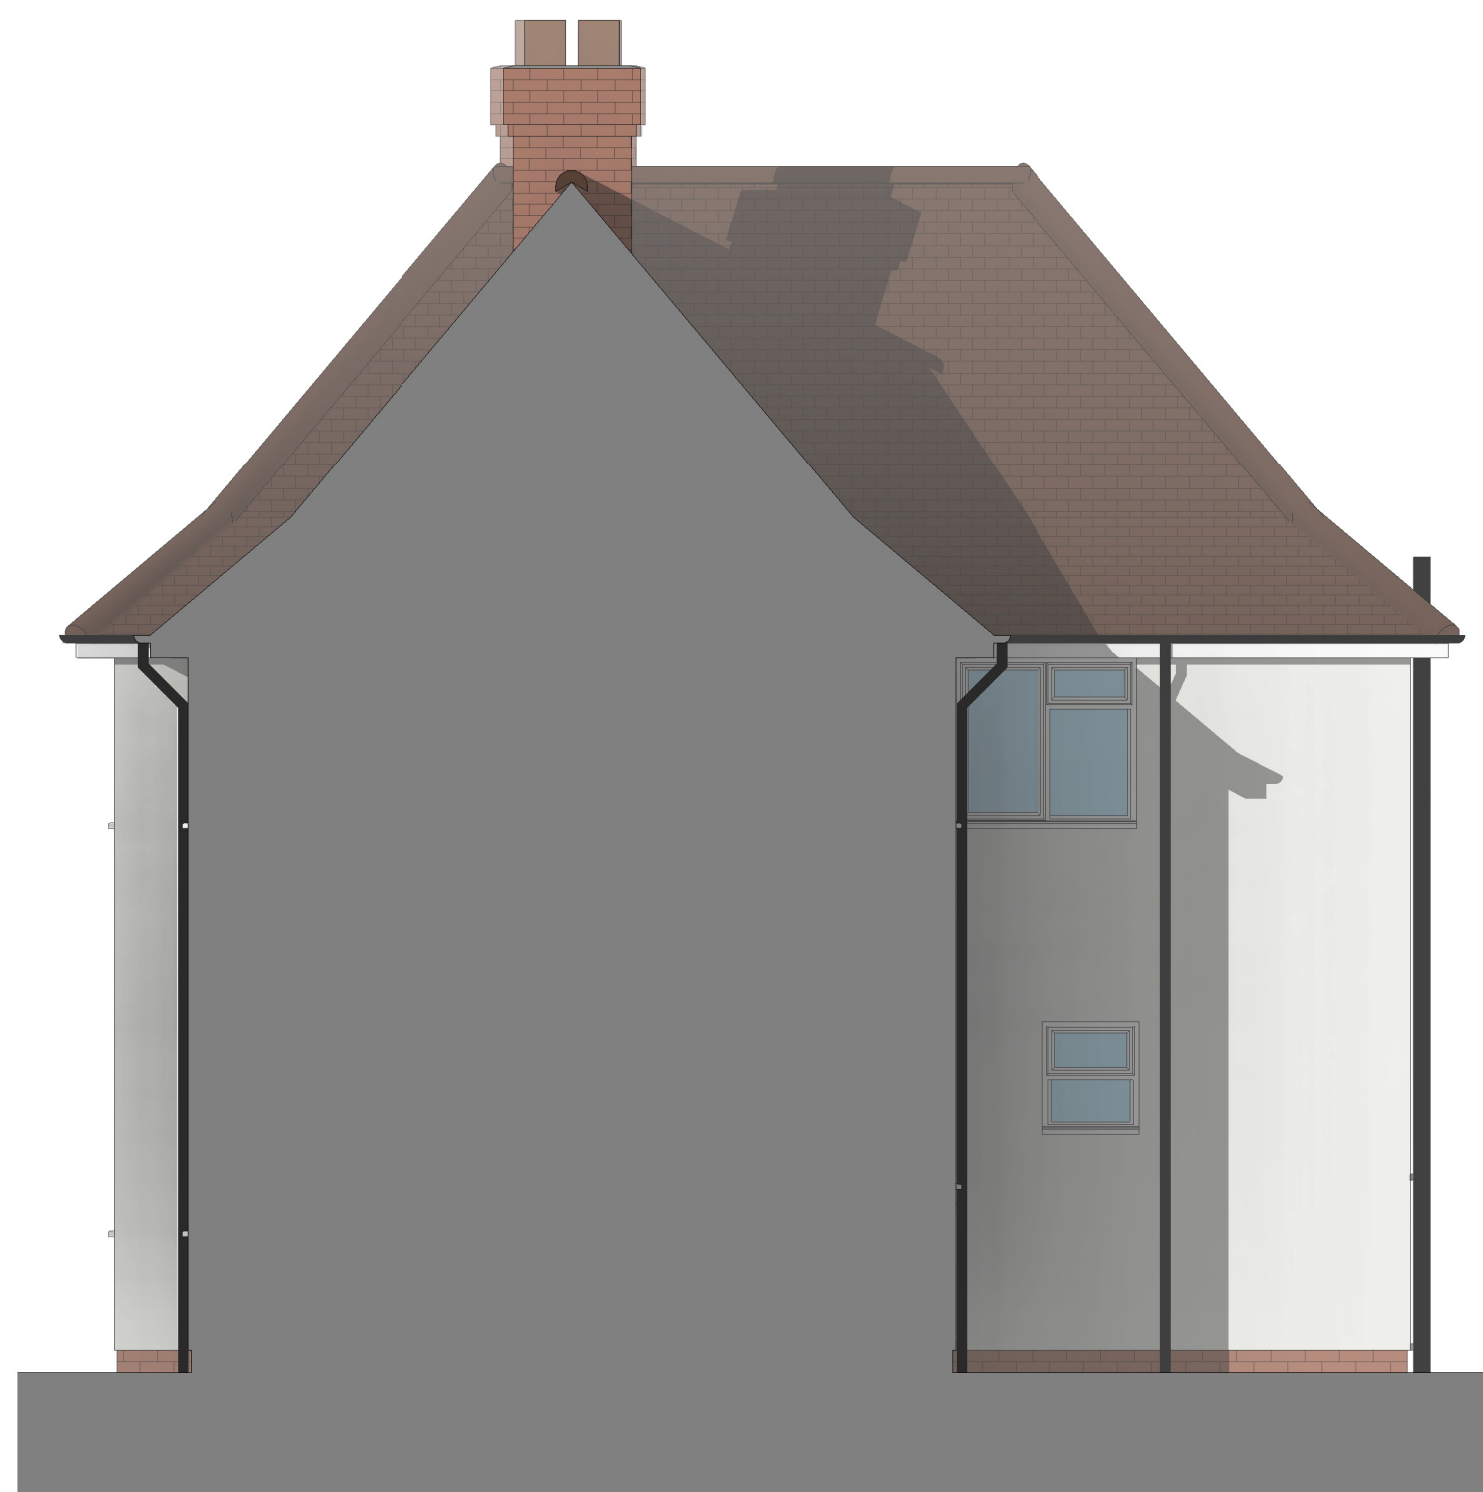

0		1 to 50		5m	
Rev	Date	Details		Drawn	Checked

Issued for:

Project/Client:	Project No:
24 Mons Avenue	Project Number
	Dwg No:
	A101
	Rev:
	A1
Drawing:	Scale:
Existing Elevations	1 : 50 @A1
	Drawn By:
	Author
	Checked By:
	Checker
	Date:



D.Chandler Architectural Design Ltd
Devonshire Business Centre, Works Rd, Letchworth, SG6 1GJ
Tel : 07901 864 742 - Email : daniel@dcharchitectural.org