




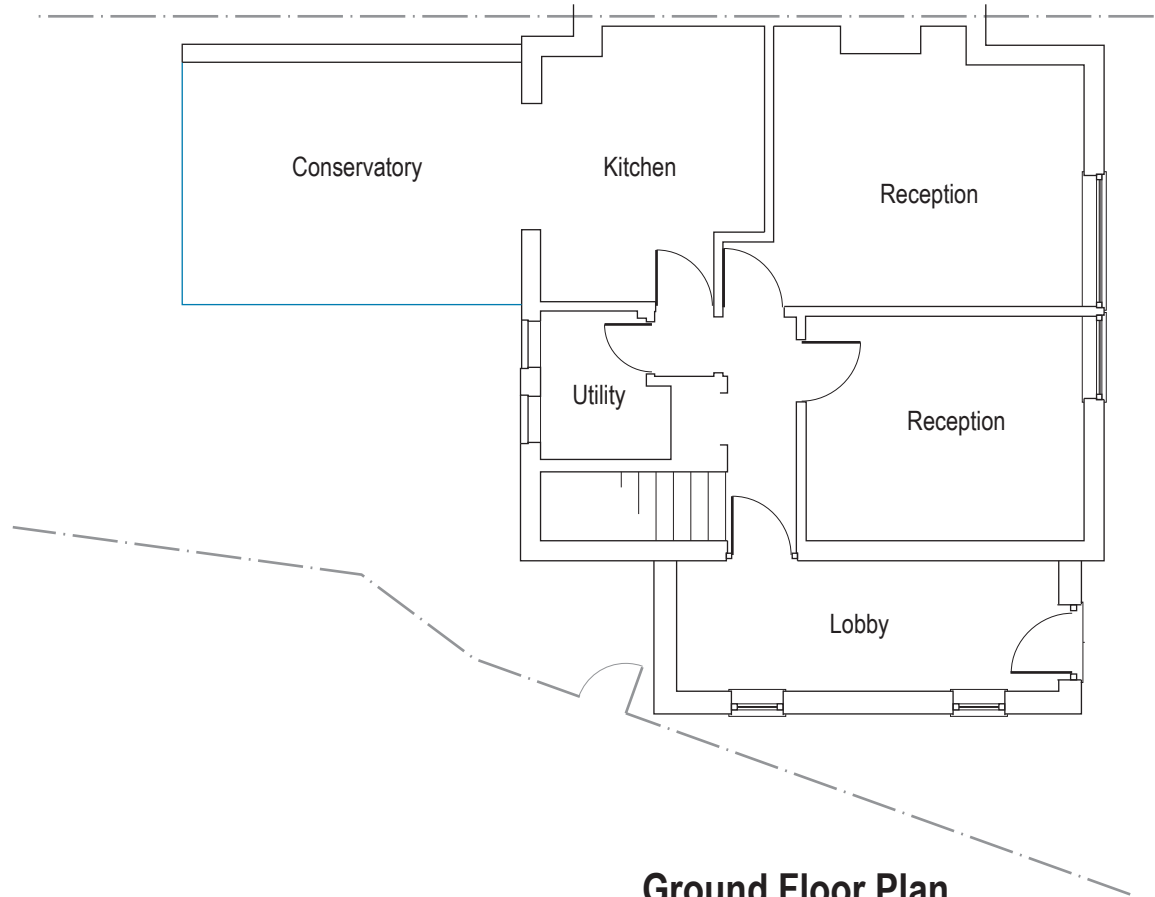


Ground Floor Plan

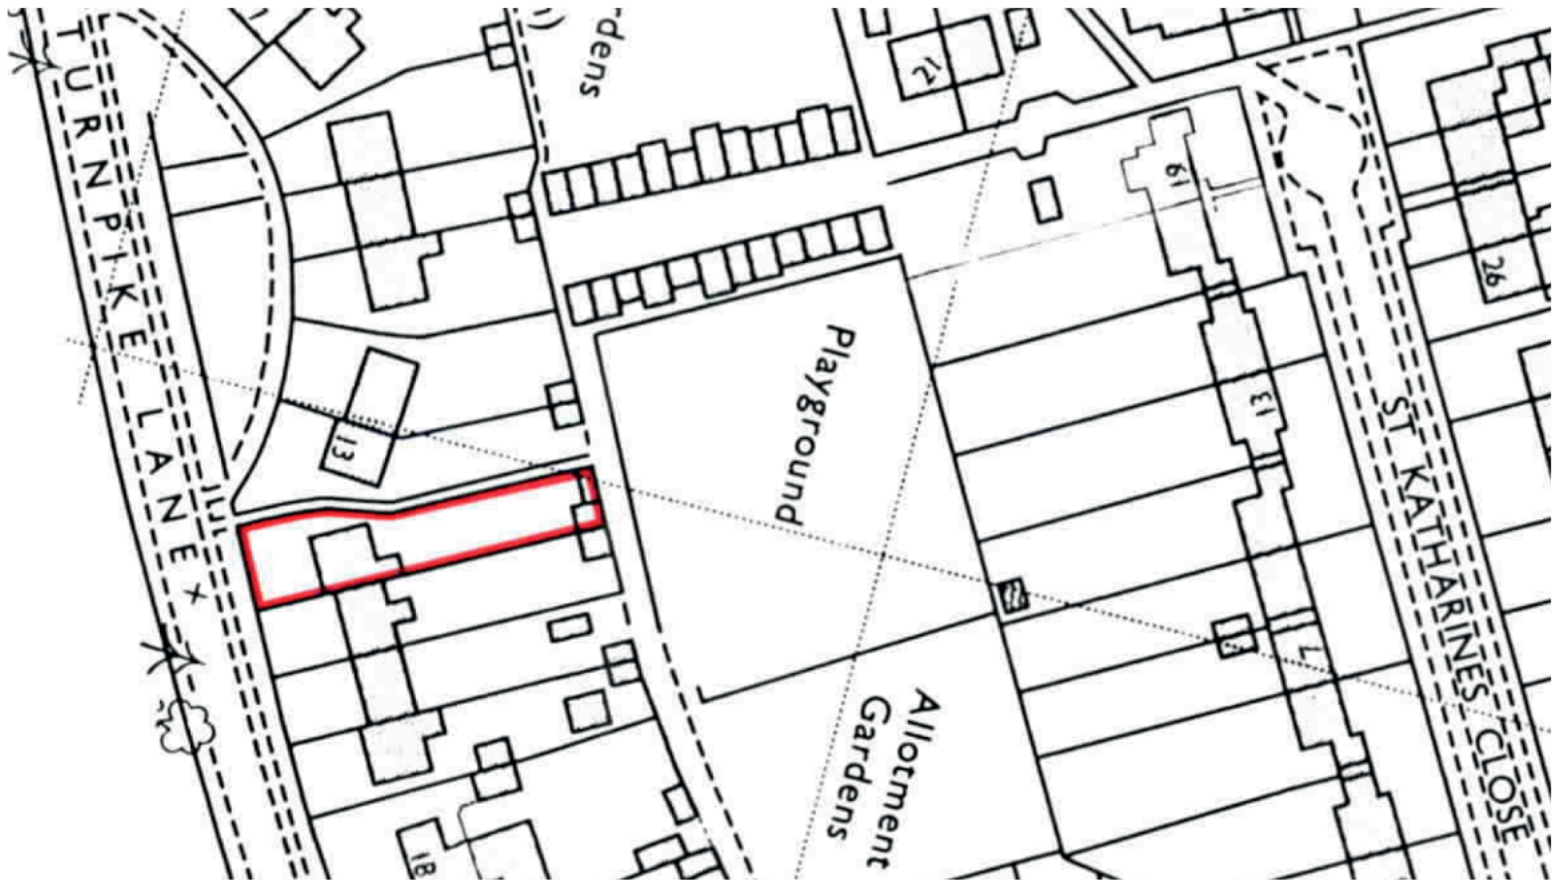

Location Plan

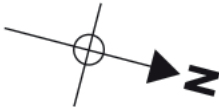

0 12.5 25
1:1250 1cm = 12.5 metre

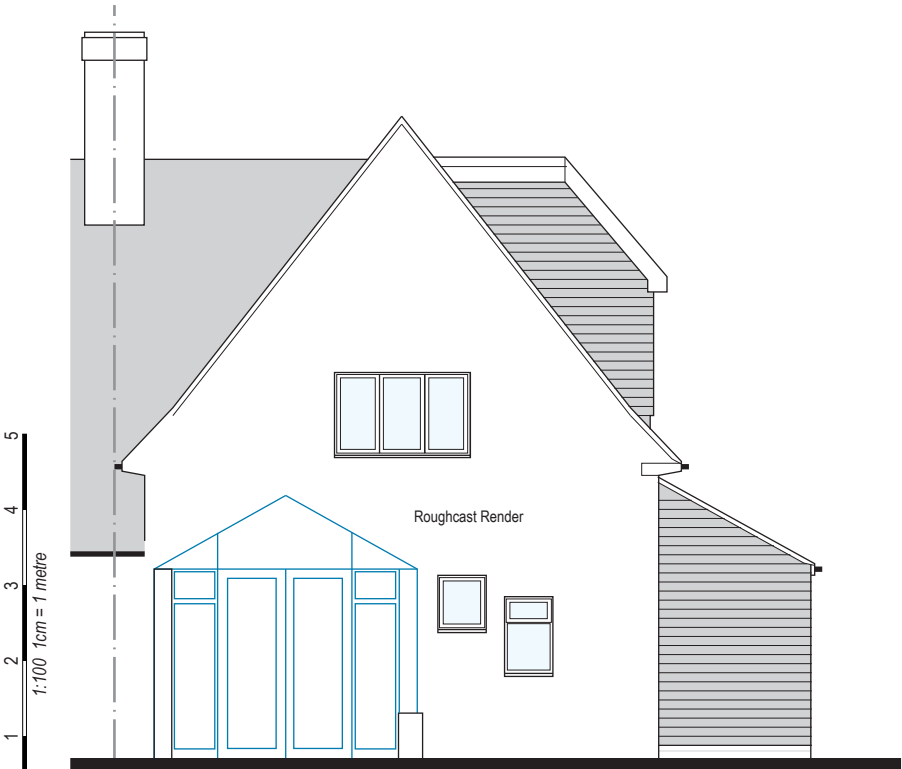

Rear Elevation



Side Elevation

0 1 2 3 4 5
1:100 1cm = 1 metre

Existing Plans

Planning

A3 Paper Size

1:100

P1

13.10.25

Be Informed!

8 Broadmeadow Ride
St Ippolyts, Hitchin
Herts SG4 7ST

www.be-informed.co.uk

Mr & Mrs G Cook
14 Turnpike Lane
Ickleford, SG5 3XP