This drawing is copyright.




Proposed elevation




Proposed elevation

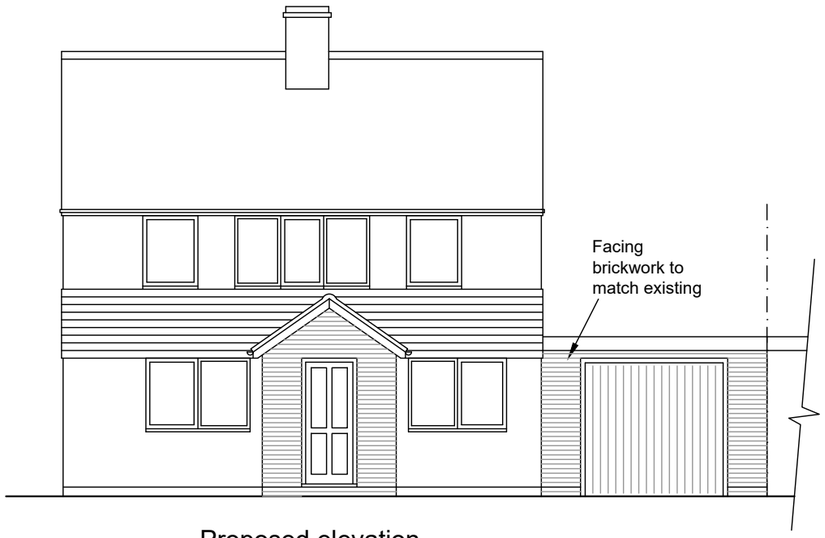

Proposed rear elevation

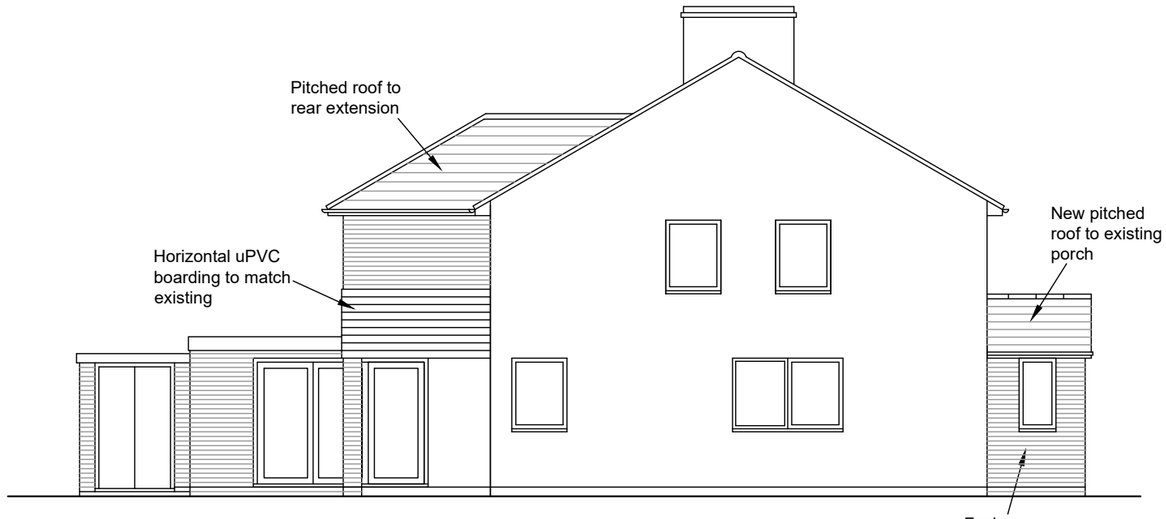


Proposed side elevation
(section through neighbouring dwelling)




| Rev. | Description. | Date. |
|---|---|---|

AT Design (Welwyn) Ltd
Architectual Design Services
22 School Lane, Welwyn, Herts AL6 9PH
Tel: 07931703297 - email: adamtrigg@hotmail.com

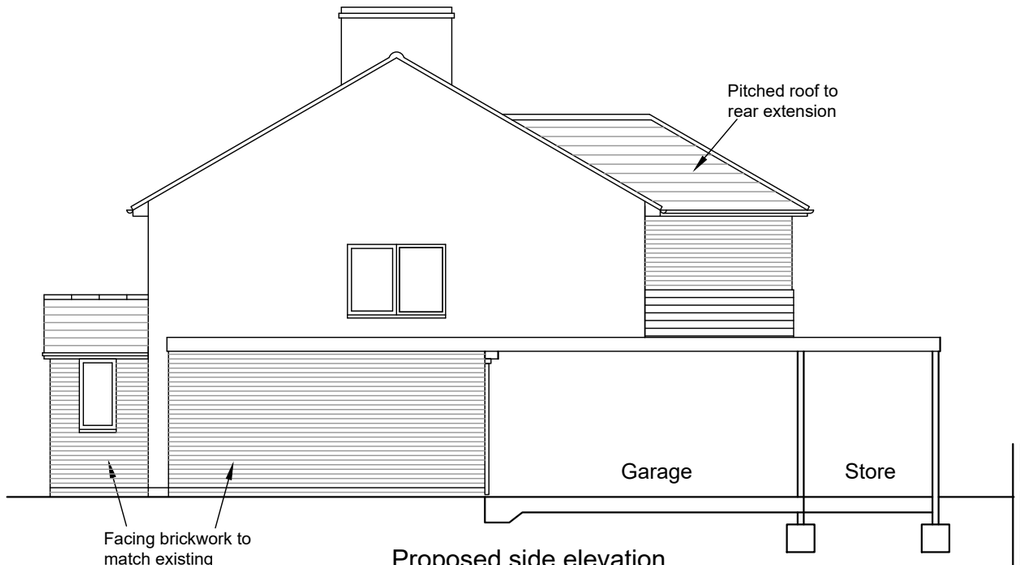Title;

# Proposed extension
# 3 The Beeches
# Hitchin, Herts, SG4 9HU
# Herts, SG4 9HU
# Proposed elevations

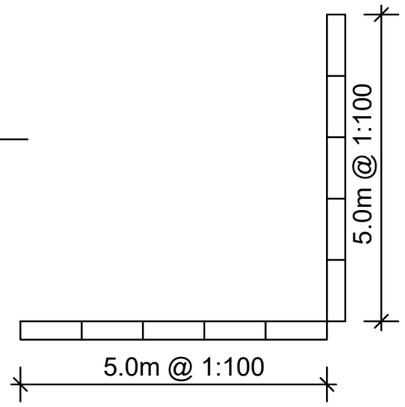Scale : 1:100 at A3
Date : Feb 2018
Drawn by: AT

Drg.No: AT736–05