This drawing is copyright.

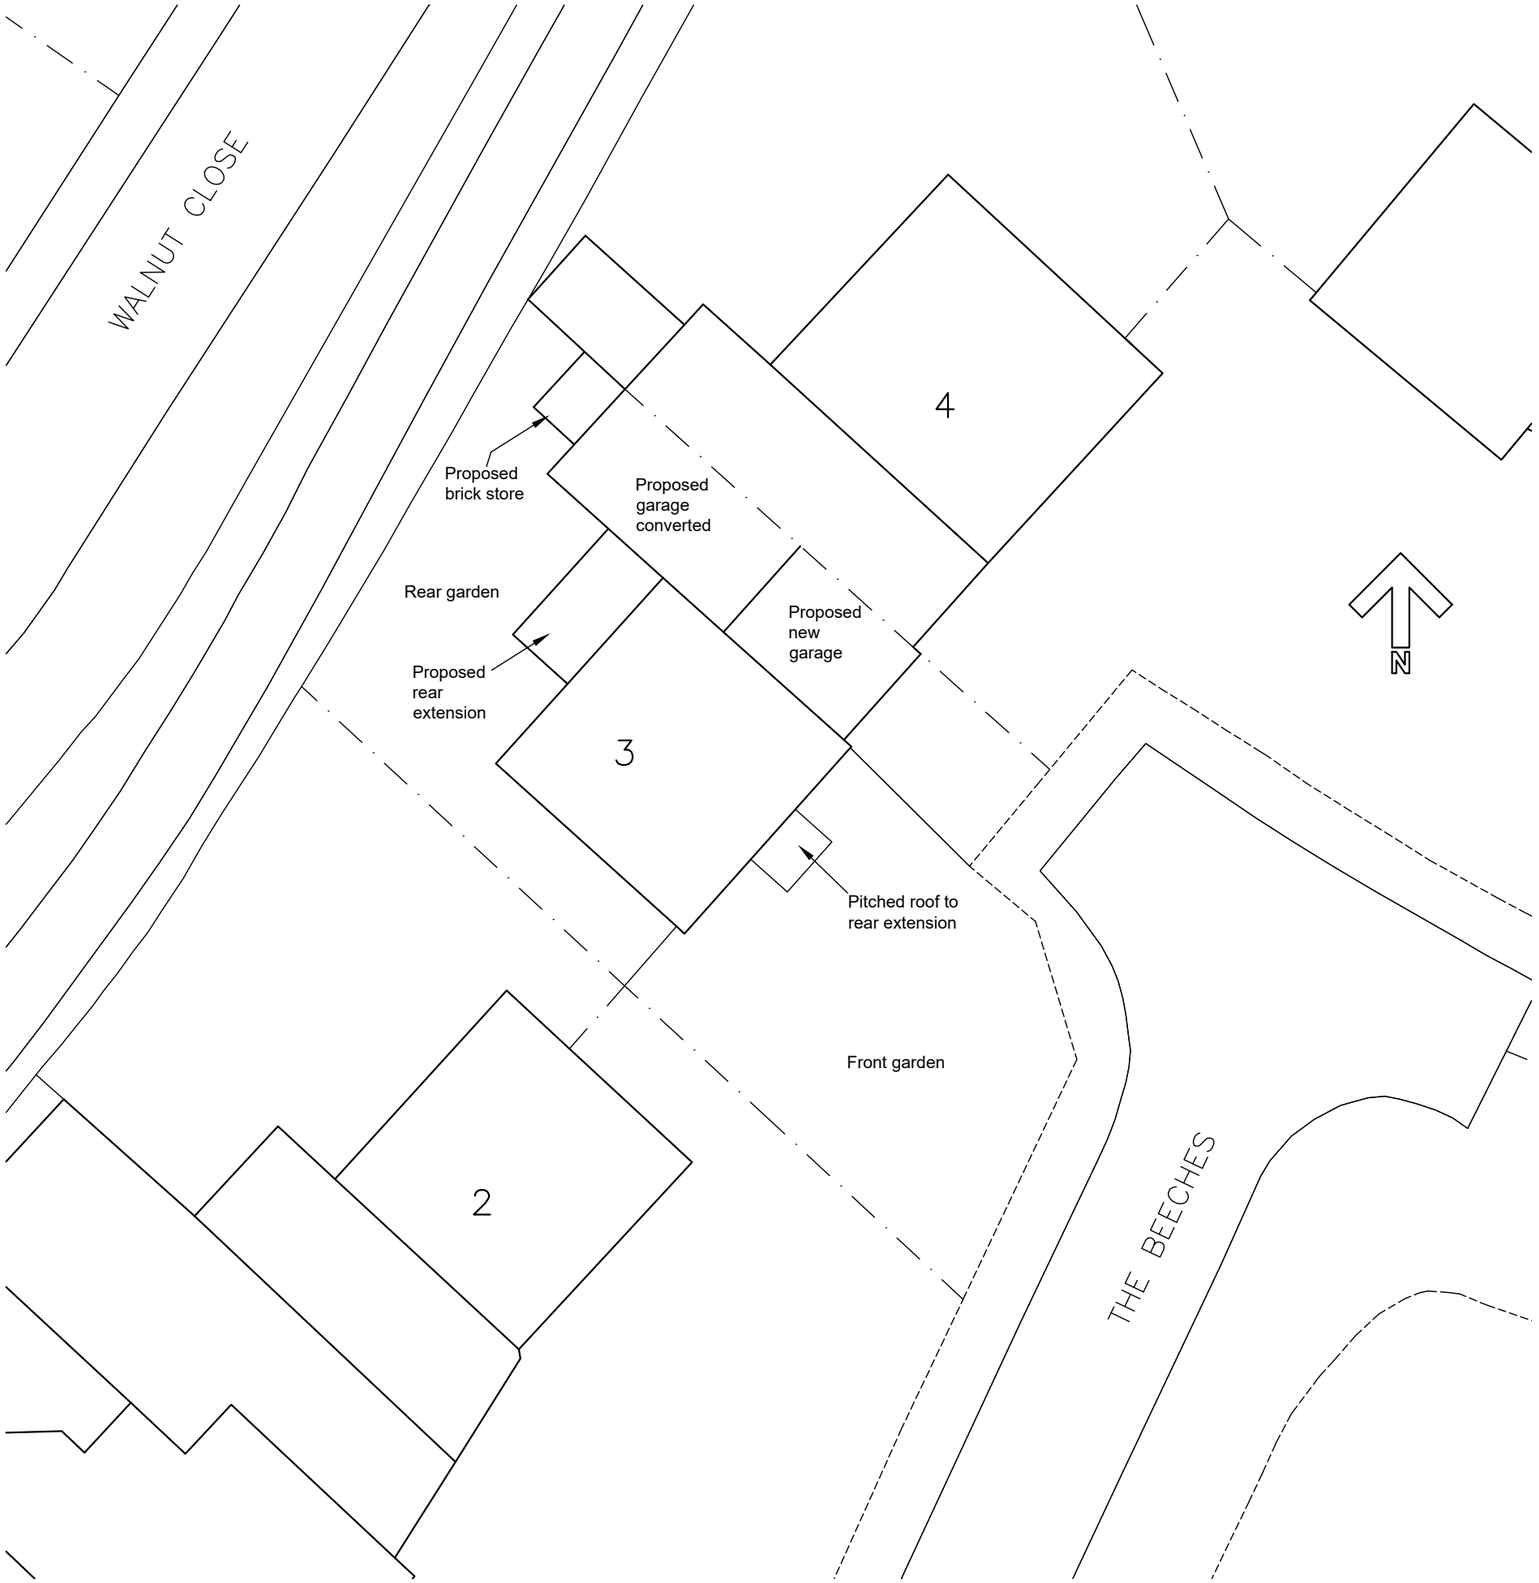

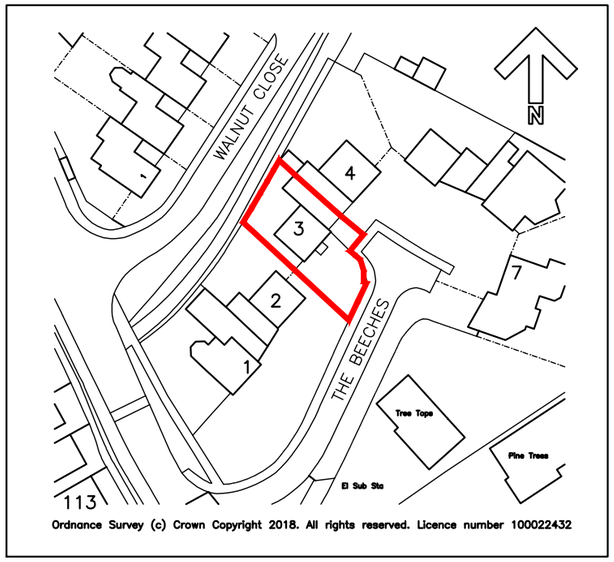

Site location plan at 1:1250

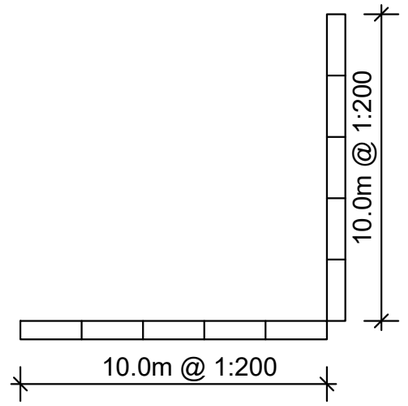

Rev.	Description.	Date.

AT Design (Welwyn) Ltd
Architectual Design Services
22 School Lane, Welwyn, Herts AL6 9PH
Tel: 07931703297 - email: adamtrigg@hotmail.com

Title;

Proposed extension
3 The Beeches
Hitchin
Hertfordshire, SG4 9HU
Site plan & location plan

Scale : 1:200 at A3
Date : Feb 2018
Drawn by: AT

Drg.No: AT736-01