N.H.D.C.
22 DEC 2017

1. EXISTING ROOFS CLAY PLAIN TILES EXISTING RE-CYCLED.
2. VERANDAH ROOF TO BE IN NATURAL SLATE.
3. NEW EXTENSION ROOF IN NATURAL SLATE.
4. LINK ROOF IN LEAD.
5. HARDCORE & GRAVEL AREAS FOR MAXIMUM POROSITY.
6. MAIN AREA PERMEABLE RESIN BONDED TARMACADEM ON HARDCORE. TO MAINTAIN THE LOOK OF THE EXISTING. TO AVOID **DOMESTIFICATION.**

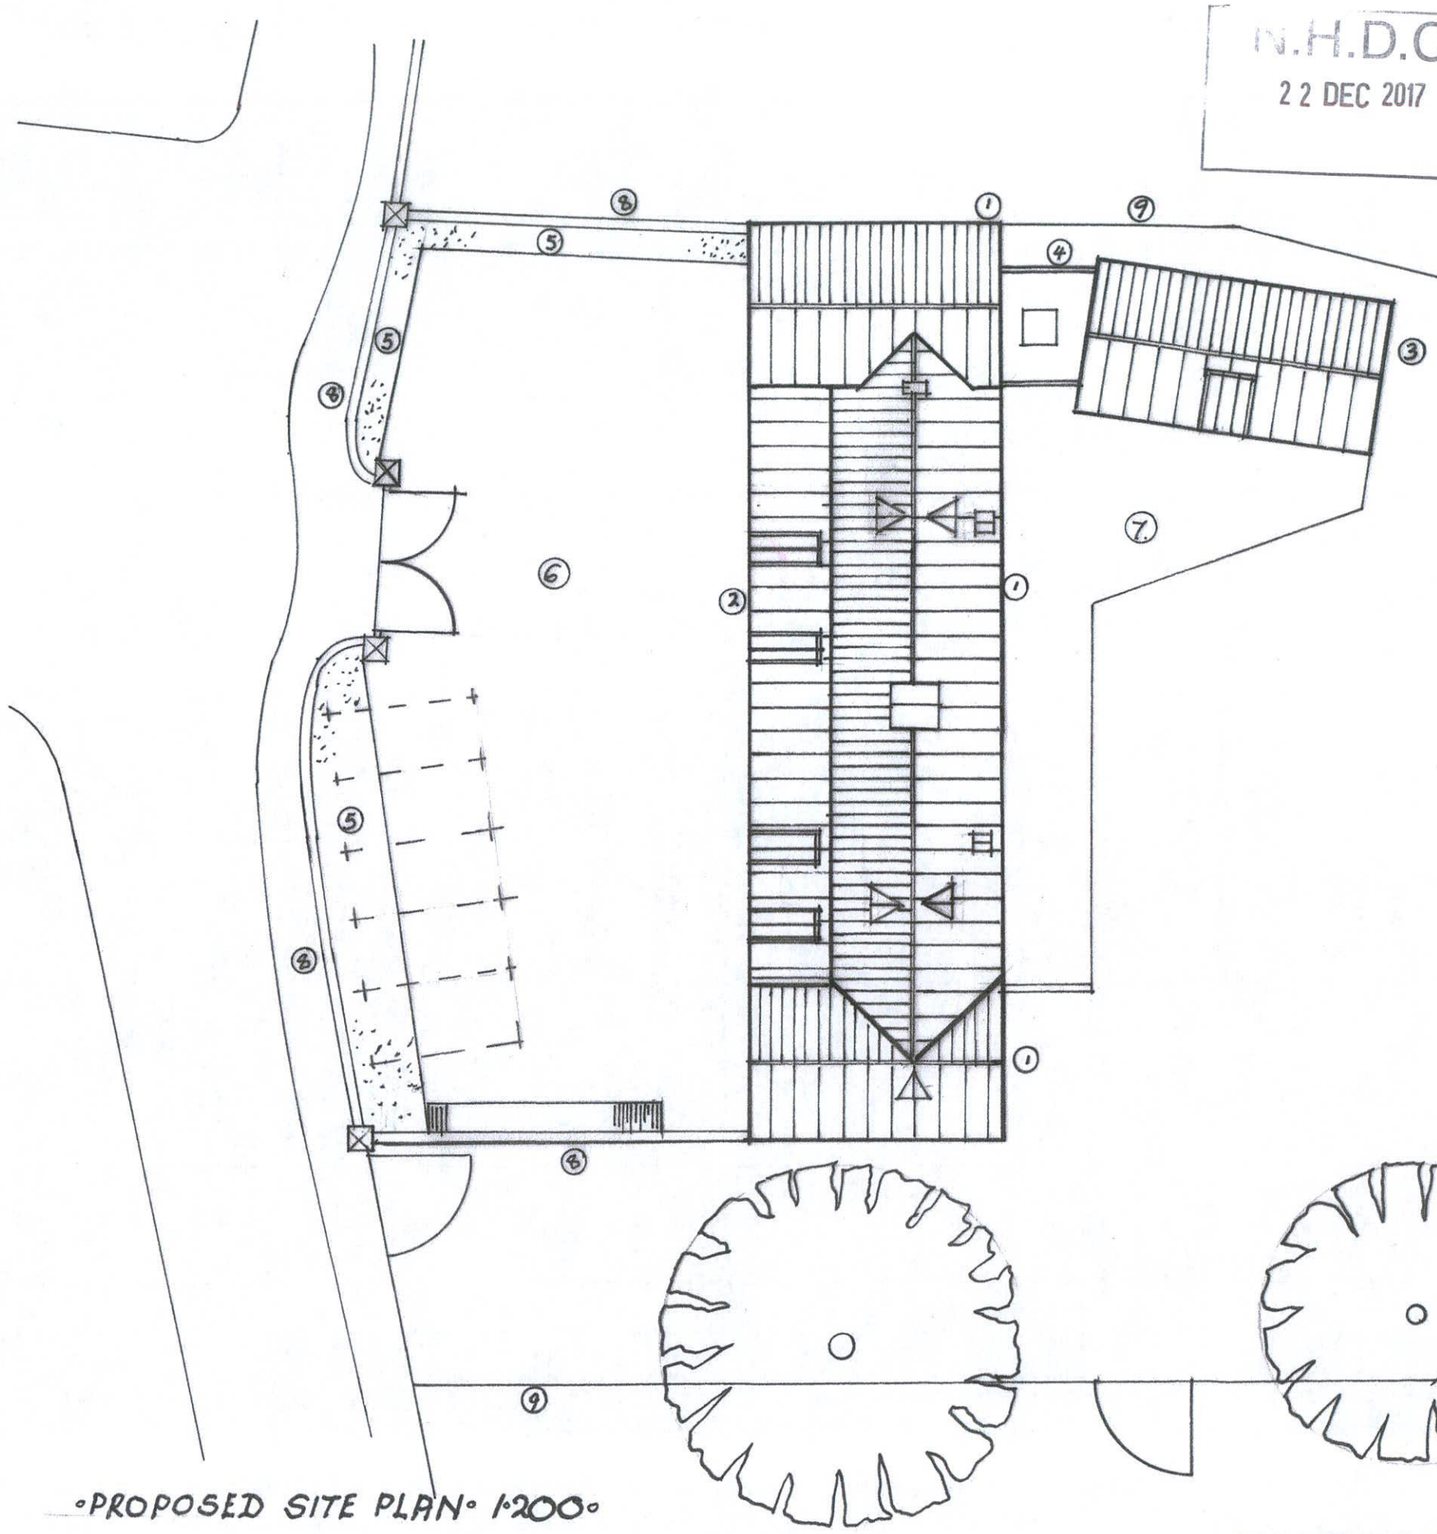

7. RECYCLED PAVIOR BRICKS FROM STABLE FLOOR.
8. EXISTING BOUNDARY WALLS. ALL MAINTAINED.
9. 1·2M HIGH POST & RAIL FENCE.

0 2 4 6 8 10 METRES.

·PROPOSED SITE PLAN· 1:200·

·THE STABLE·MILL STREET·ASHWELL·DEC·2017·DRG·Nº 492/02·