N.H.D.C.
22 DEC 2017

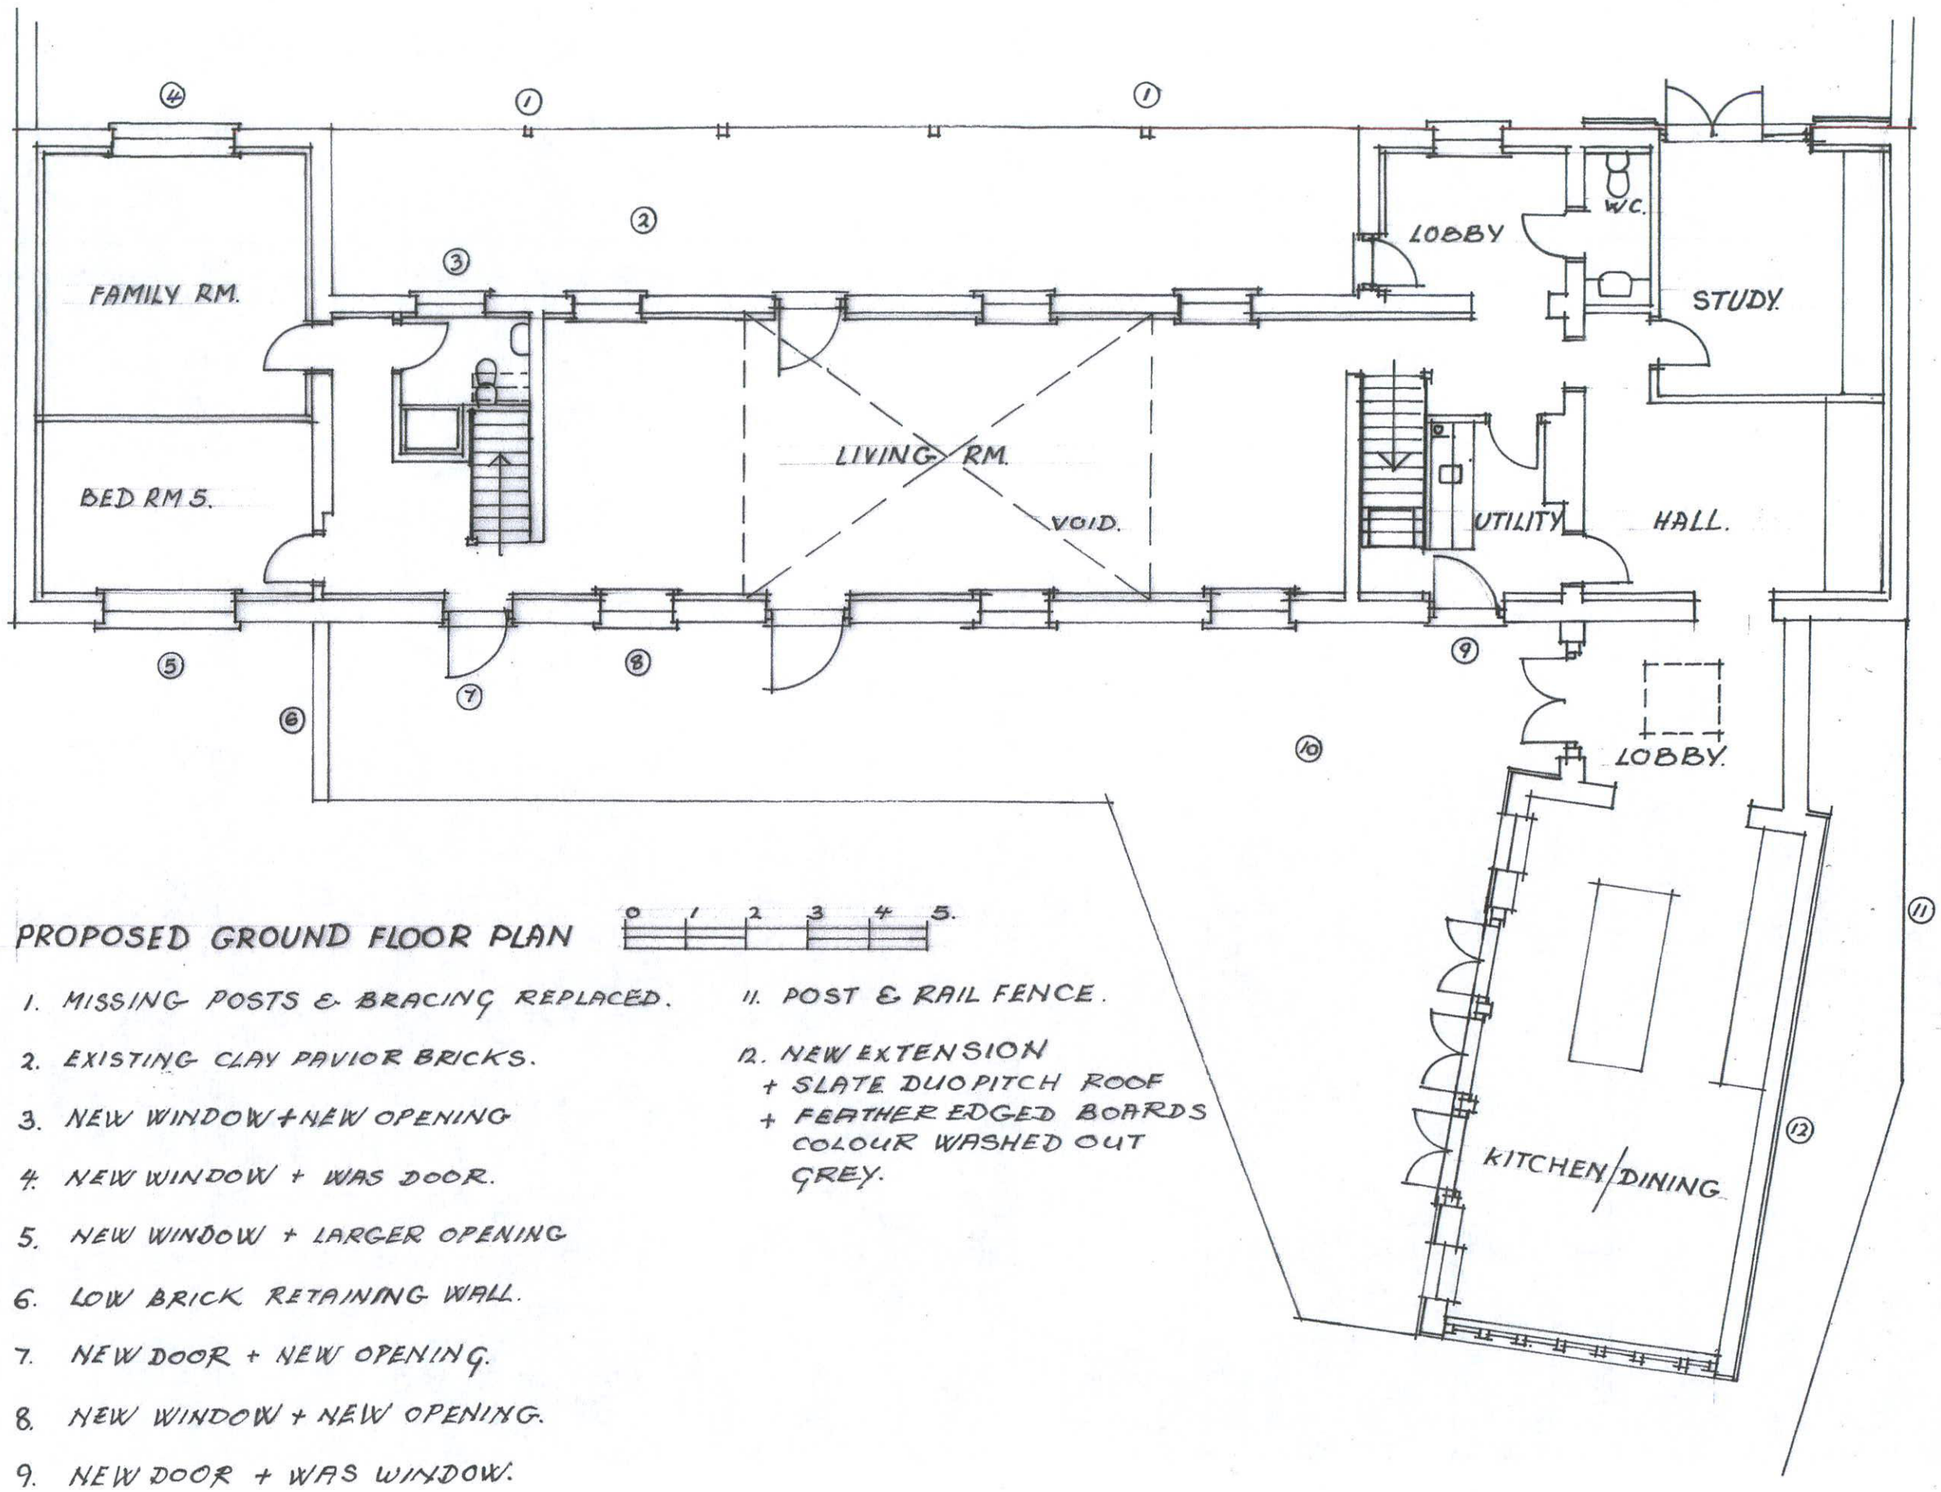

PROPOSED GROUND FLOOR PLAN

0 1 2 3 4 5.

1. MISSING POSTS & BRACING REPLACED.
2. EXISTING CLAY PAVIOR BRICKS.
3. NEW WINDOW + NEW OPENING
4. NEW WINDOW + WAS DOOR.
5. NEW WINDOW + LARGER OPENING
6. LOW BRICK RETAINING WALL.
7. NEW DOOR + NEW OPENING.
8. NEW WINDOW + NEW OPENING.
9. NEW DOOR + WAS WINDOW.
10. BRICK PAVING + RECYCLED FROM STABLE.
11. POST & RAIL FENCE.
12. NEW EXTENSION
    + SLATE DUO PITCH ROOF
    + FEATHER EDGED BOARDS COLOUR WASHED OUT GREY.

•THE STABLE• MILL STREET• ASHWELL• DEC• 2017• DRG Nº 492/03•