N.H.D.C.
22 DEC 2017

ROOF : PLAIN CLAY TILES EXISTING RE-CYCLED.

WALLS : EXISTING GAULT CLAY FACING BRICKS (FORDHAM OR SIMULAR. NOT ARLESEY WHITES)

WINDOWS, DOORS & FRAMES: NEW PAINT FINISH SIMULAR TO EXISTING.

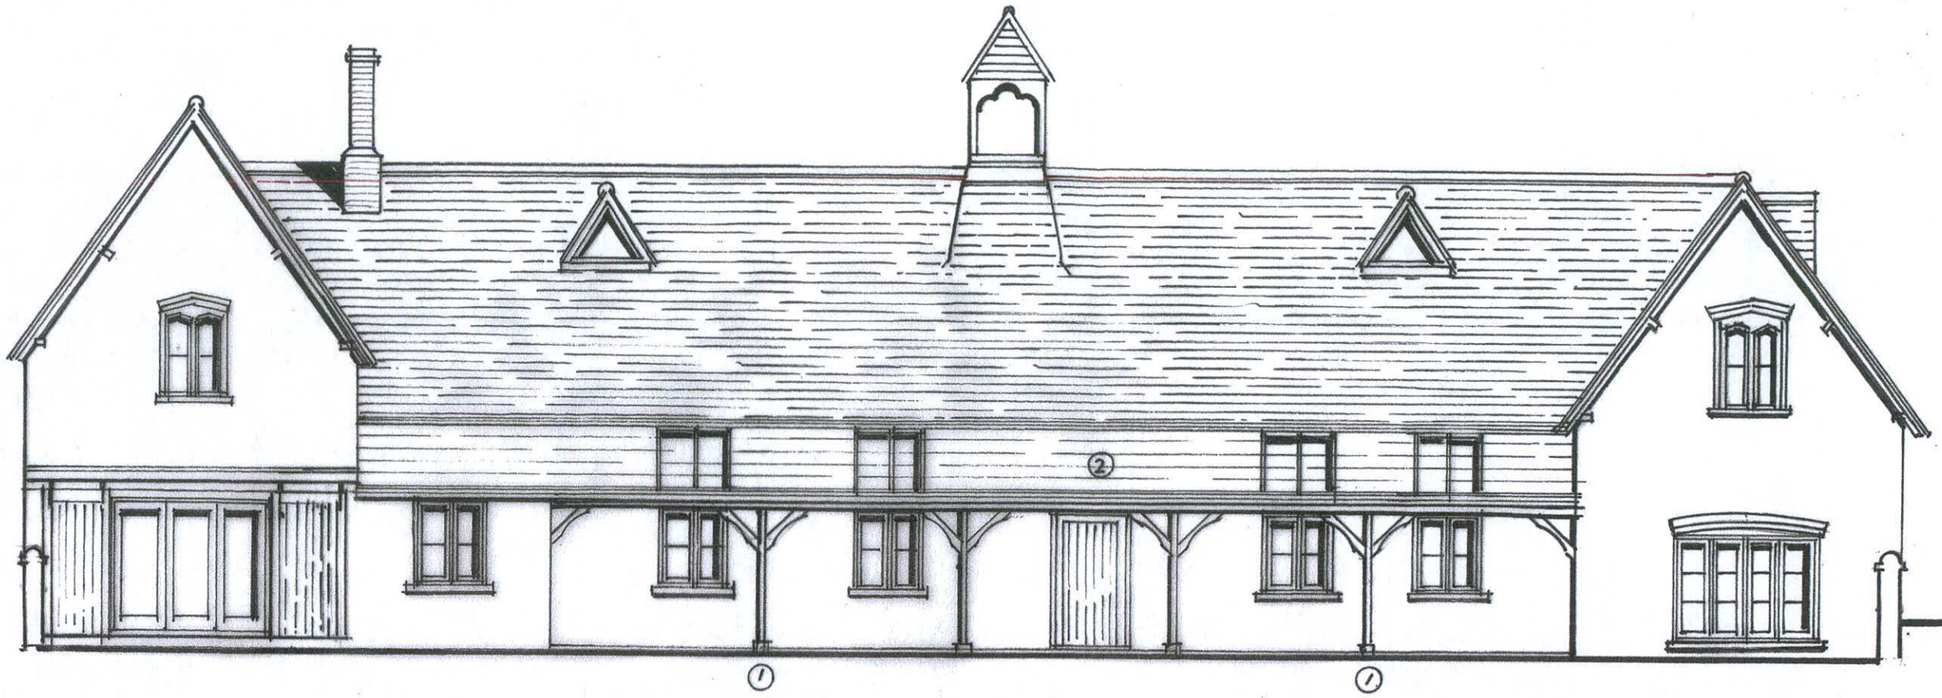

0 1 2 3 4 5 METRES.

◦PROPOSED WEST ELEVATION◦ 1:100◦



◦PROPOSED EAST ELEVATION◦

1. REPLACE MISSING POSTS

2. REPLACE CORRUGATED IRON ROOF WITH NATURAL SLATE. + PATENT GLAZING OVER WINDOWS.

3. NEW CONSERVATION ROOFLIGHTS, BLACK, FLUSH.

◦THE STABLE◦MILL STREET◦ASHWELL◦ DEC◦2017◦DRG◦No 492/04◦