N.H.D.C.
22 DEC 2017

NEW EXTENSION.

ROOF. : NATURAL SLATE.

WALLS. : 2 EX 175 x 47. FEATHER EDGED BOARDING FINISHED WASHED OUT GREY.

WINDOWS, DOORS & FRAMES : PAINTED.

POSTS & BEAMS & EAST GABLE WINDOW IN OAK; LEFT NATURAL.

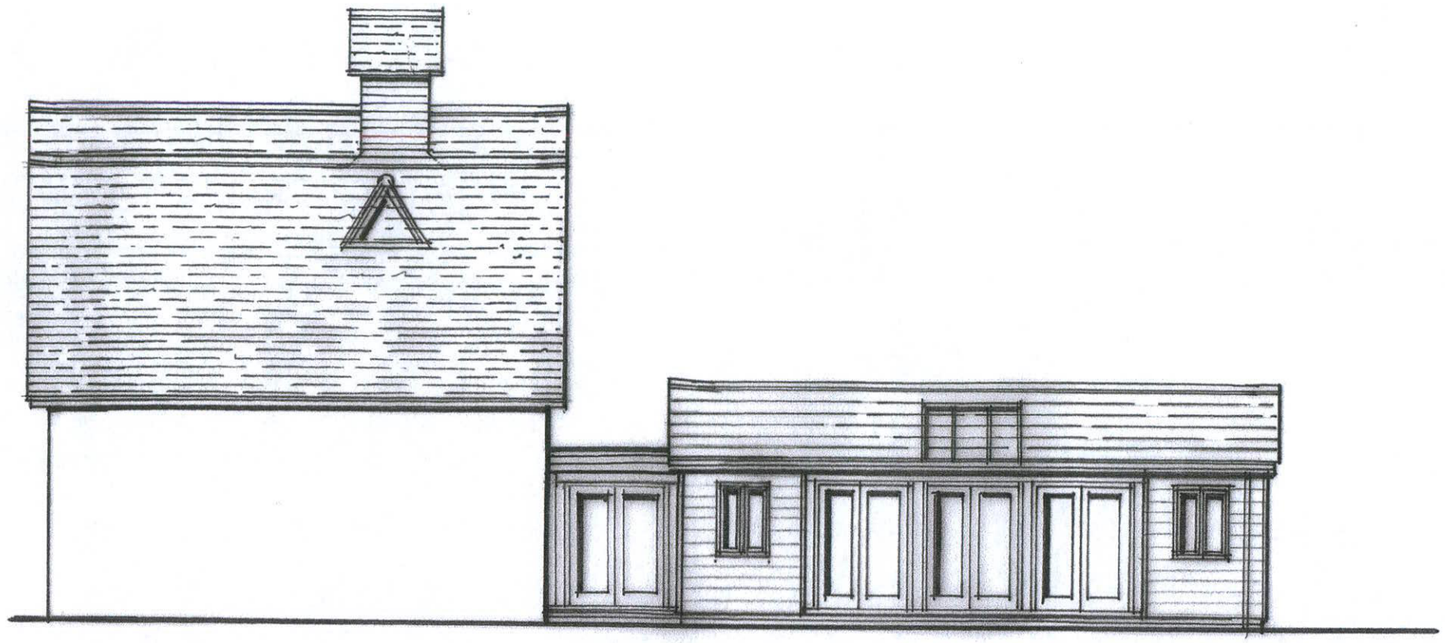

◦PROPOSED SOUTH ELEVATION◦ 1:100◦

0 1 2 3 4 5 METRES.

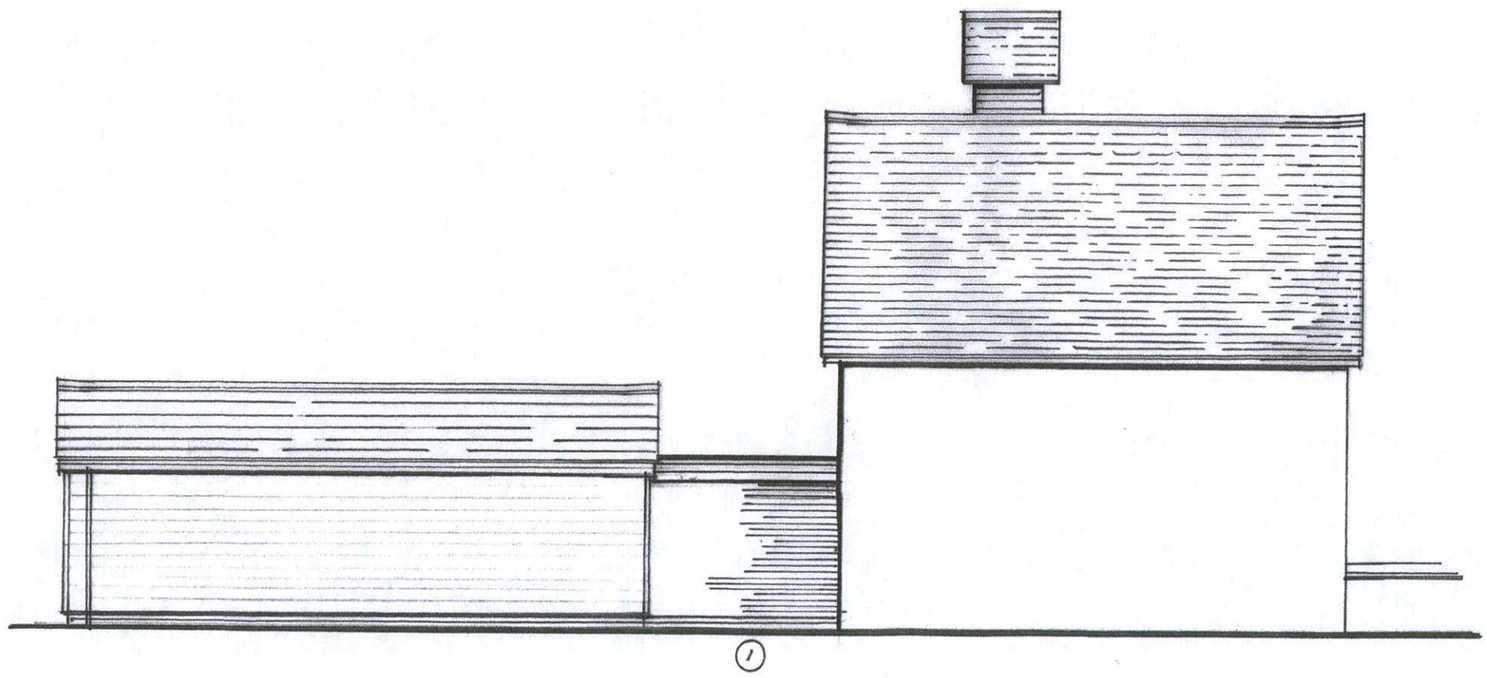

1. BRICKWORK TO LINK IN BRICKS SALVAGED FROM DEMOLITIONS TO MATCH EXISTING.

◦PROPOSED NORTH ELEVATION◦

◦THE STABLE◦ MILL STREET◦ ASHWELL◦ DEC◦ 2017◦ DRG◦ Nº 492/05◦