N.H.D.C.
22 DEC 2017

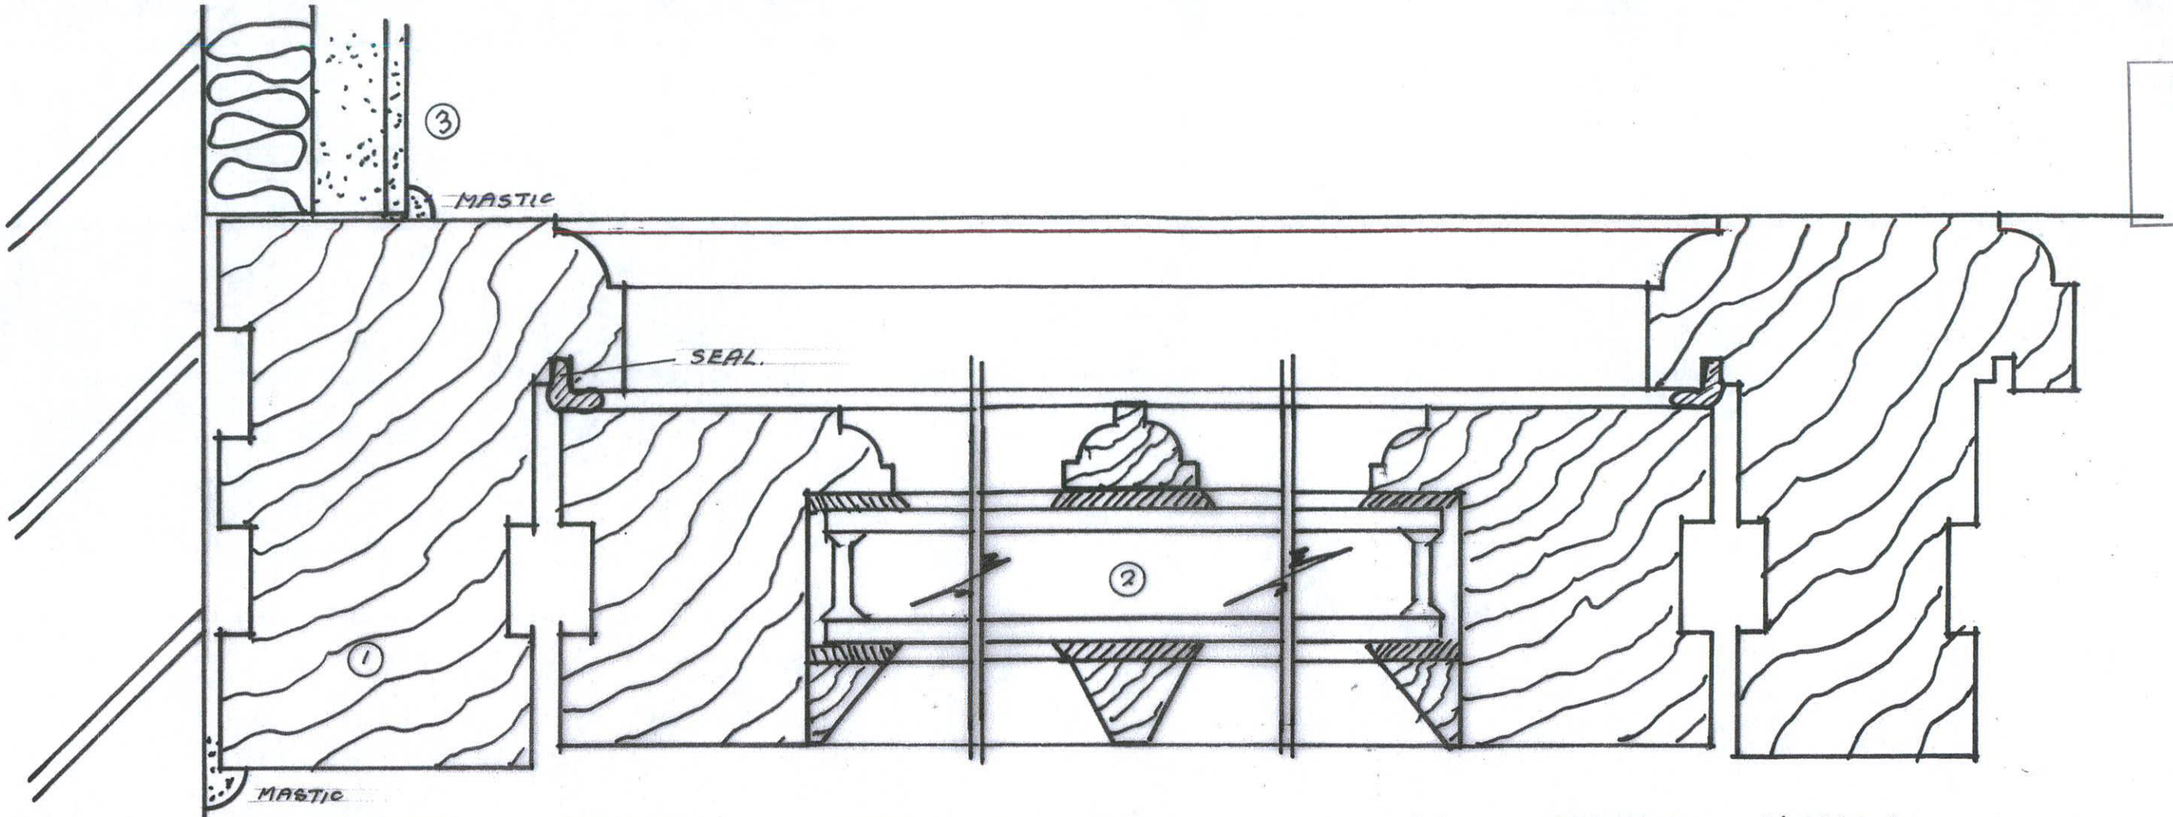

◦WINDOW FRAME DETAILS◦ 1◦1 (FULL SIZE.)◦ HORIZONTAL SECTION◦

1. TIMBER WINDOWS PAINTED. (NOT STAINED)
2. DOUBLED GLAZED UNITS LOW-E-GLASS ARGON FILLED
3. INSULATED PLASTER REVEAL.

◦THE STABLE◦MILL STREET◦ ASHWELL◦DEC◦2017◦DRG◦N◦ 492/06◦