1. DOUBLE GLAZED UNITS LOW-E-GLASS ARGON FILLED
2. TIMBER CASEMENT. (FLUSH.) PAINTED
3. TIMBER CILL. (PAINTED.)
4. STONE. SUB CILL.
5. INTERNAL TIMBER CILL BOARD.
6. INTERNAL WALL INSULATION PLASTERED.

N.H.D.C.
22 DEC 2017

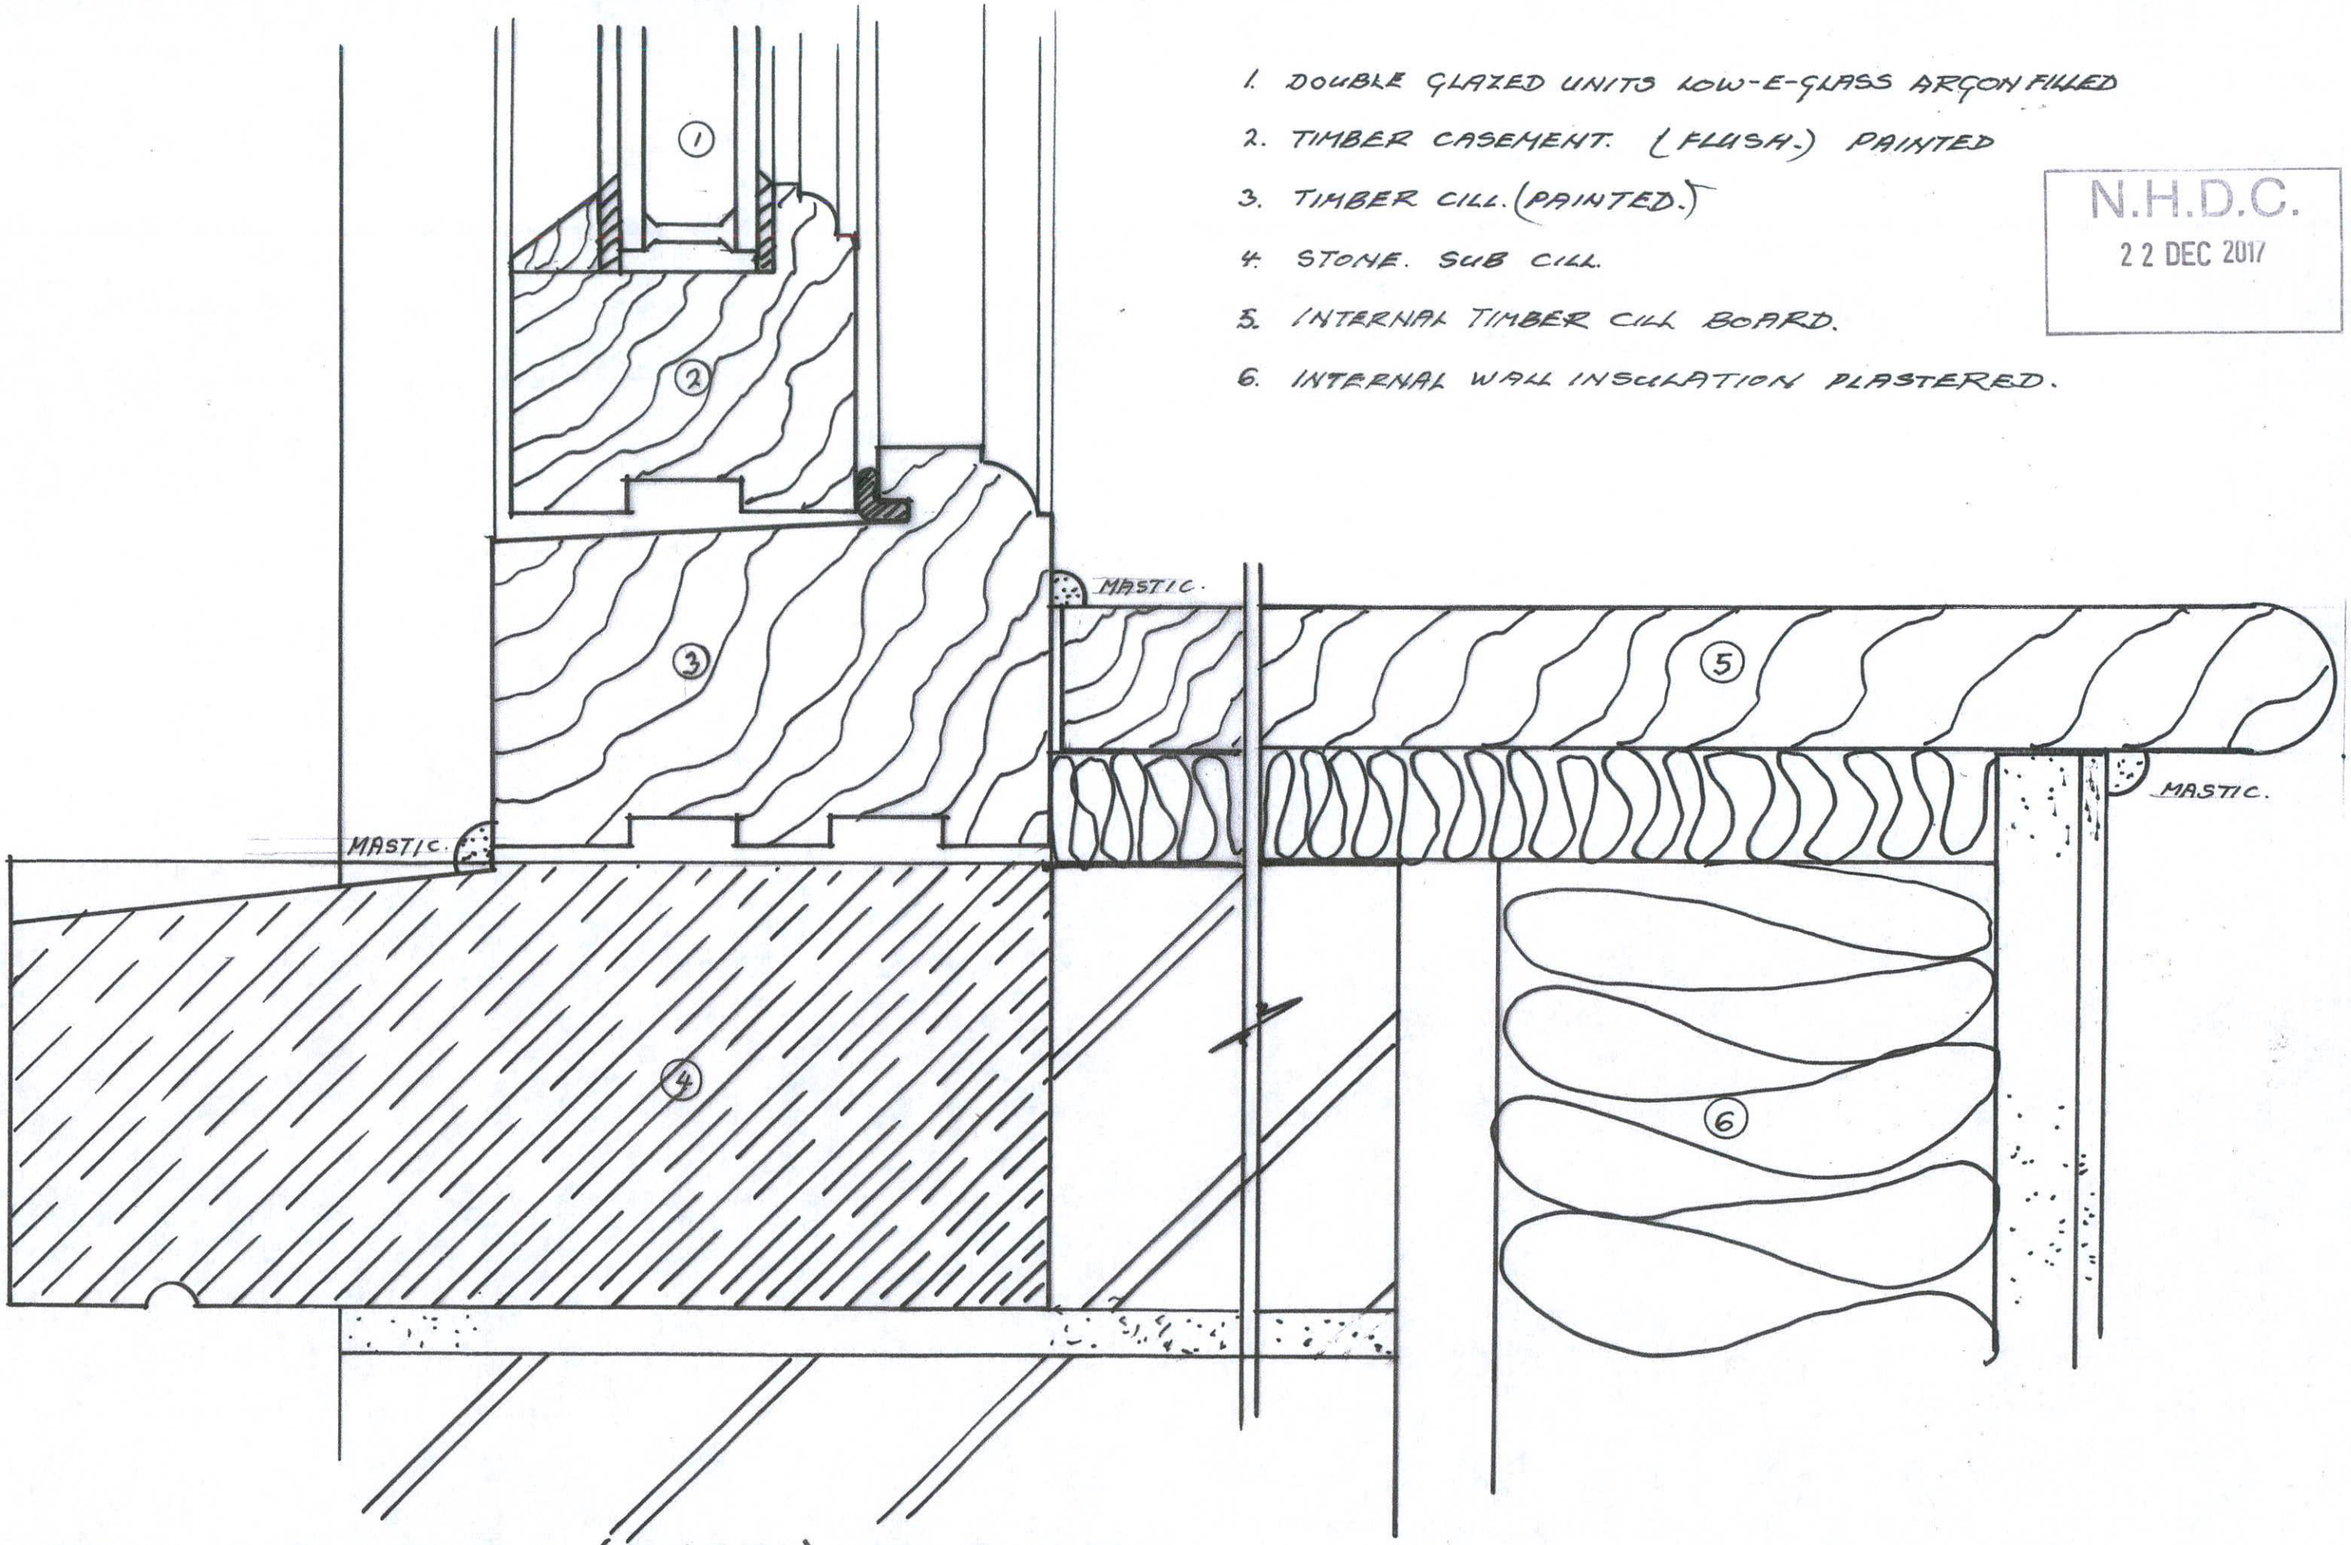


◦WINDOW FRAME◦ DETAILS◦ 1-1 (FULL SIZE)◦ VERTICAL SECTION◦

◦THE STABLE◦MILL STREET◦ASHWELL◦DEC◦2017◦DRG N◦492/07◦