

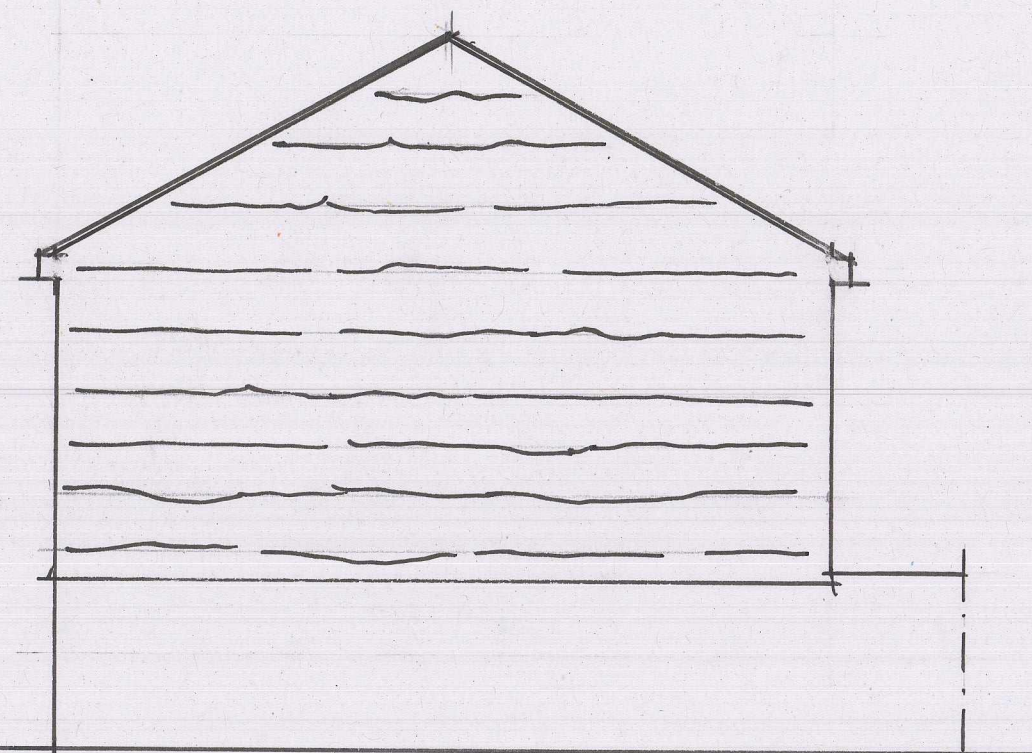
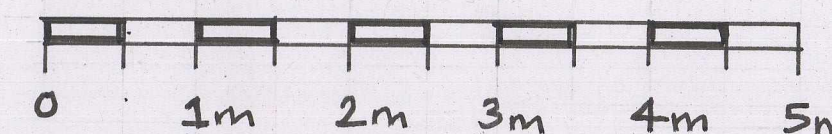


N.H.C.
19 FEB 2025
NORTHGATE


SCALE 1:50

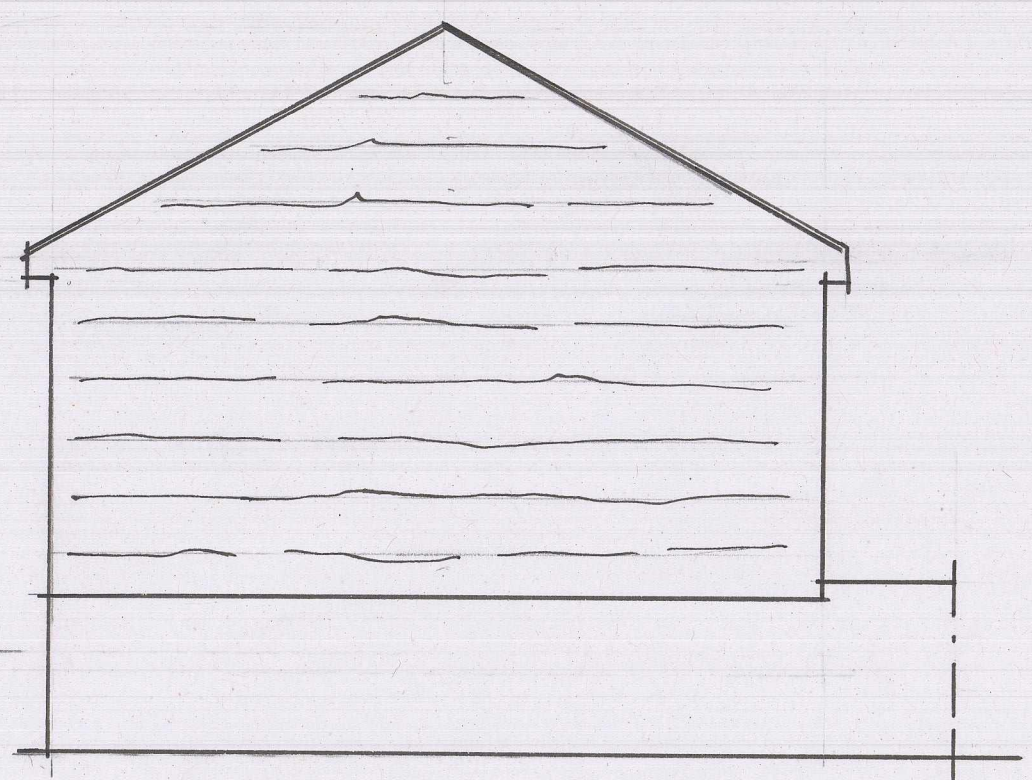

EXISTING ELEVATIONS (1:50)

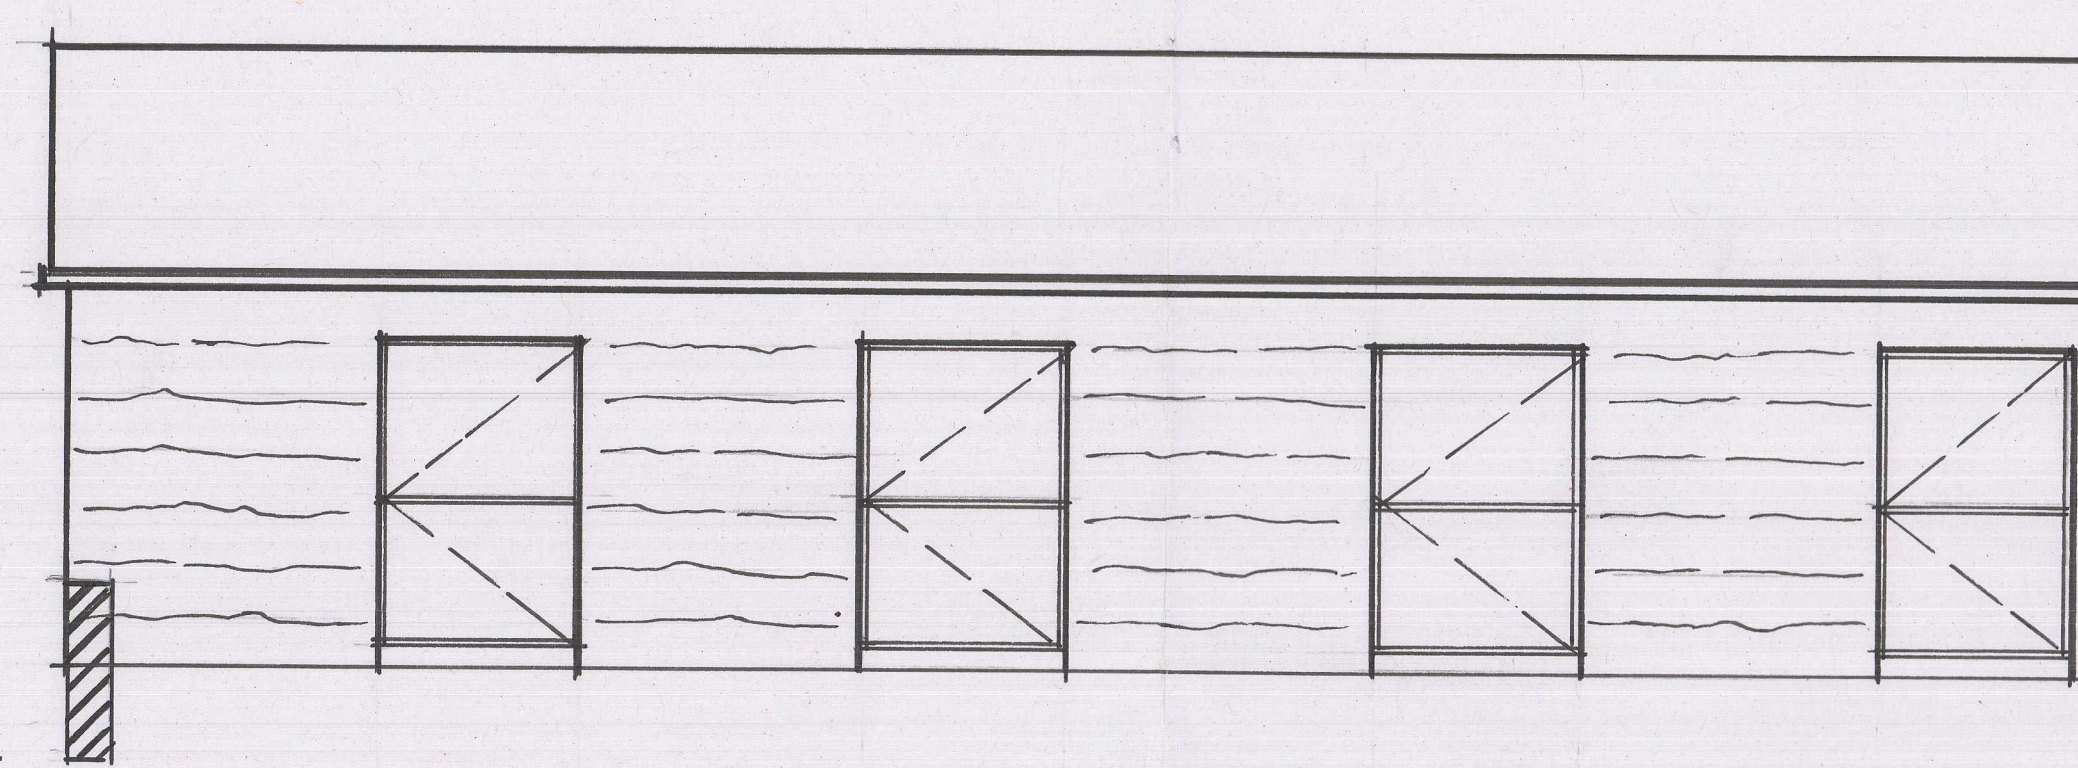

PROPOSED ELEVATIONS (1:50)

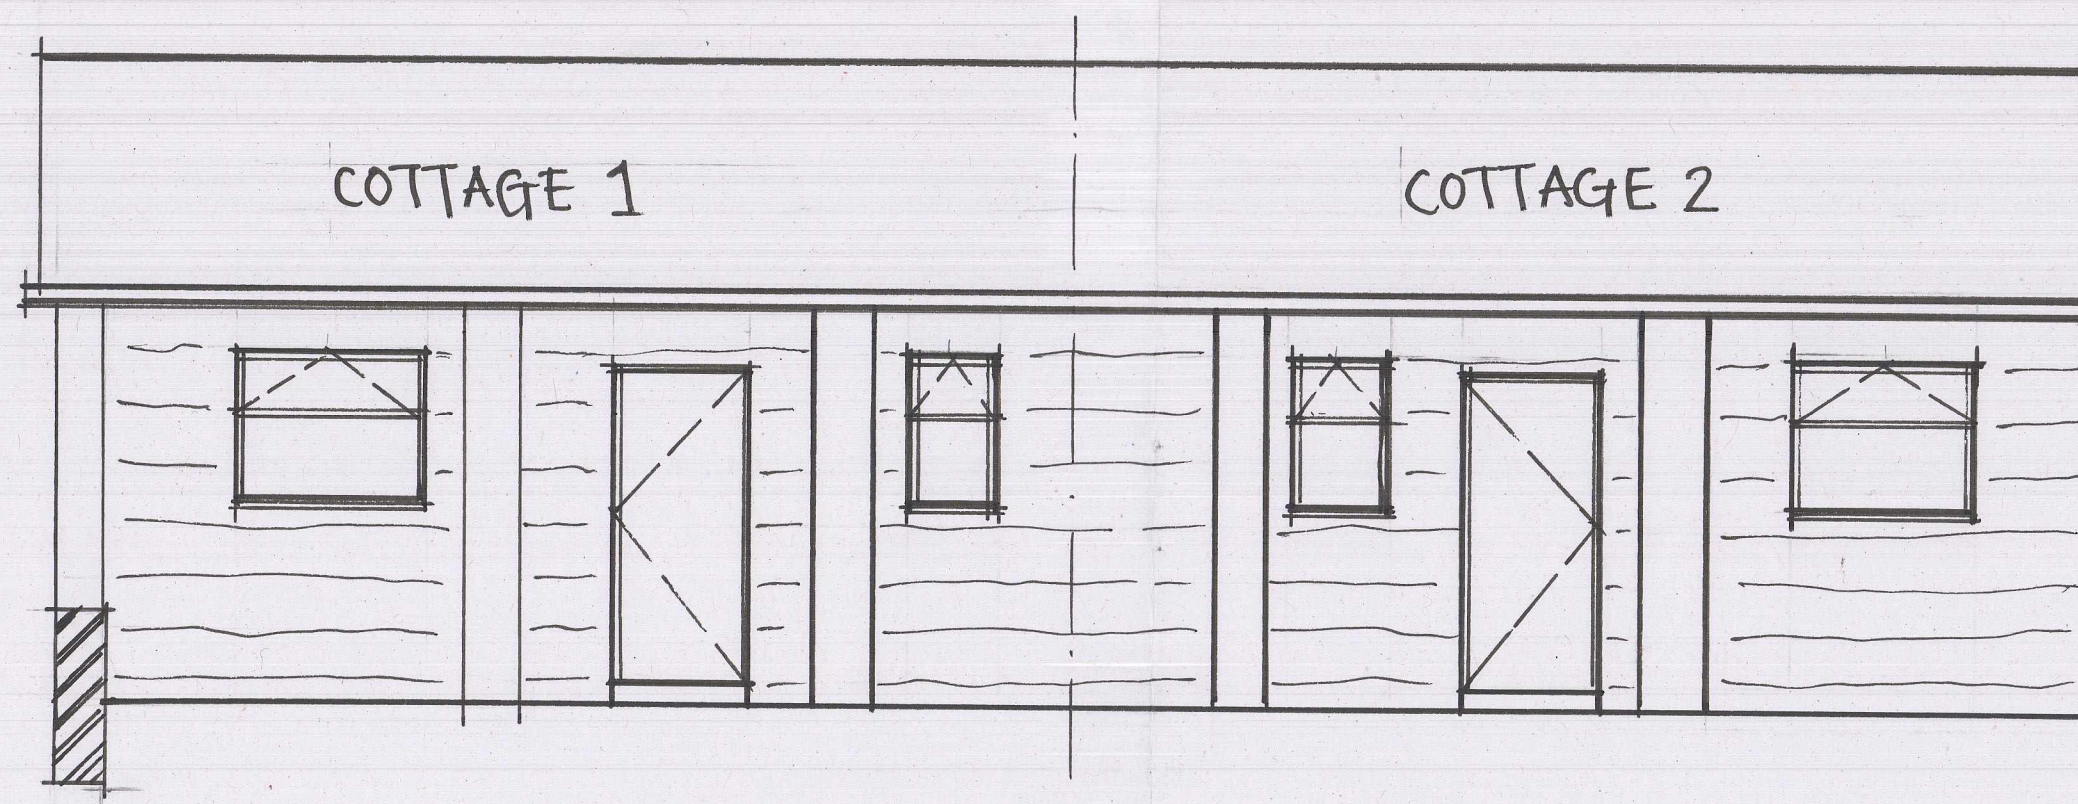

EXISTING AND PROPOSED
ELEVATIONS

WELWYN EQUESTRIAN CENTRE
POTTERSHEATH ROAD

WELWYN, HERTS

AL6 9SZ

REF: 24/02636/FP