

West Elevation

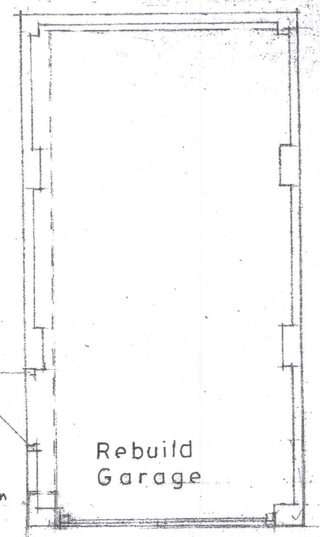

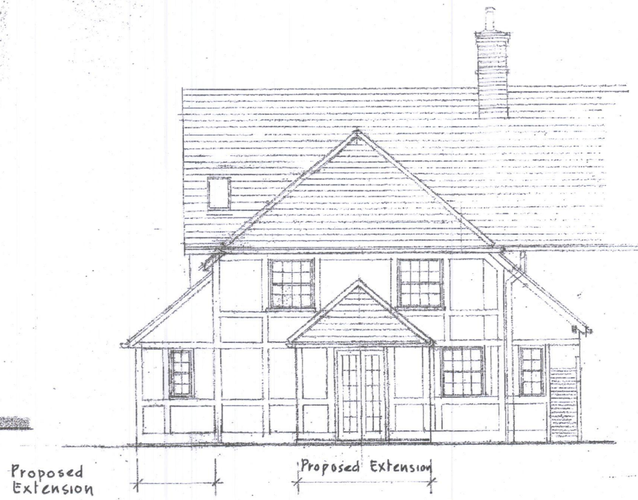

East Elevation

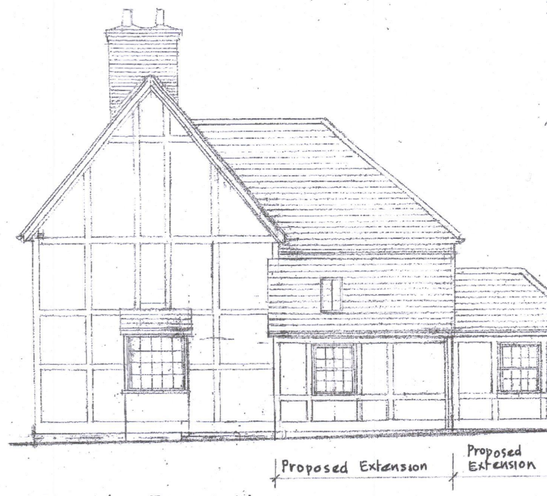

South Elevation.

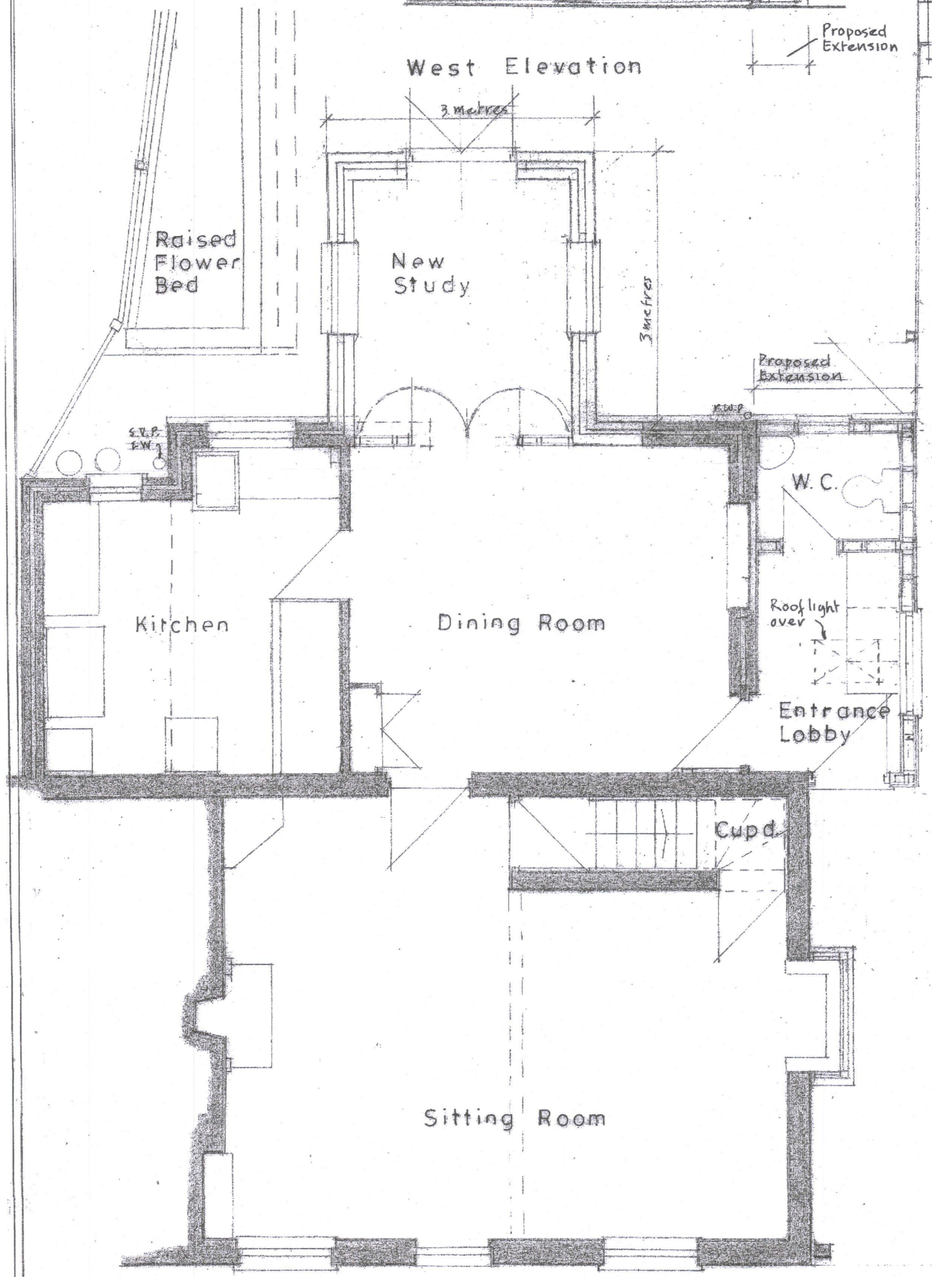

Ground Floor Plan.

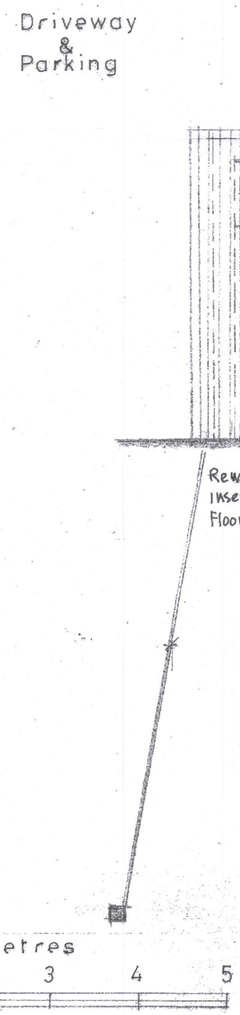

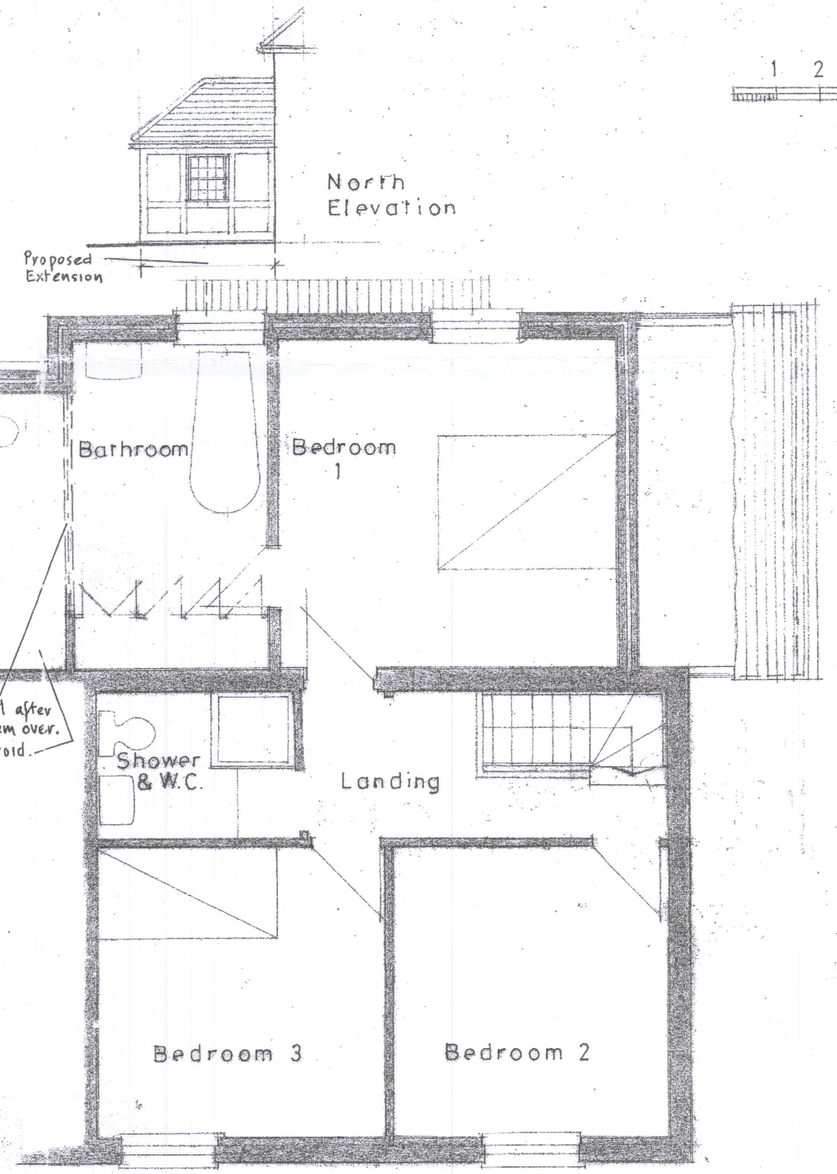

First Floor Plan.

Metres
1 2 3 4 5 6 7 8 9 10
Scale: 1:100

External Finishes:
Roofs : plain clay tiles
Walls : marked out painted (white) "rough cast" render.
Windows : softwood painted.
Doors : softwood painted.
R.W. Goods : cast iron or black powder coated ali.

North

N.H.D.C.
16 APR 2018

F	22:7:14	Amended to meet Conservation Officer's crit.
E	16:4:14	Ext. Finishes noted + notes added.
D	2:4:14	Amended, scheme alternative roof design.
C	28:3:14	Amended to Clients instructions
B	17:3:14	Proposed Study shown.
A	8:2:14	Amended to Clients instructions.

JOB
Proposed Extensions, Pub Cottage, 19A High St, Barkway, Royston, Herts.
For Mr. & Mrs. R. Hotley.

TITLE
Scheme 1

SCALE: 1:50 1:100 | DWG NO. 1204/01 F

M.J. Warehand M.C.I.A.T.,
Moycullen, Blacksmiths Lane, Reed, Royston,
Herts SG8 8AU Telephone: 01763 848696