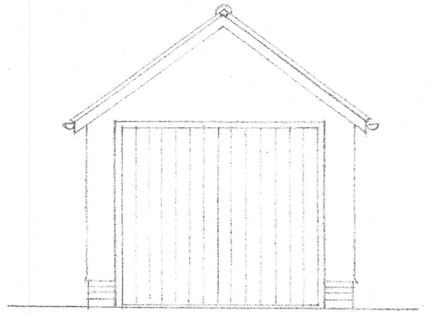

West Elevation.

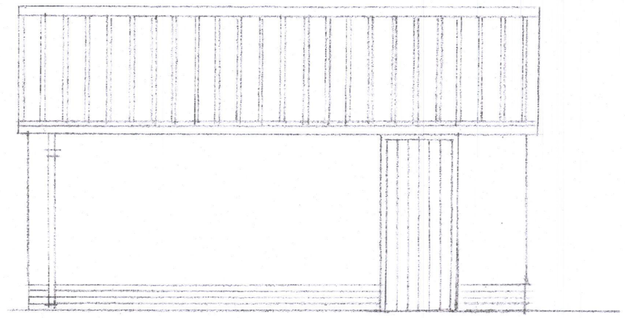

North Elevation.

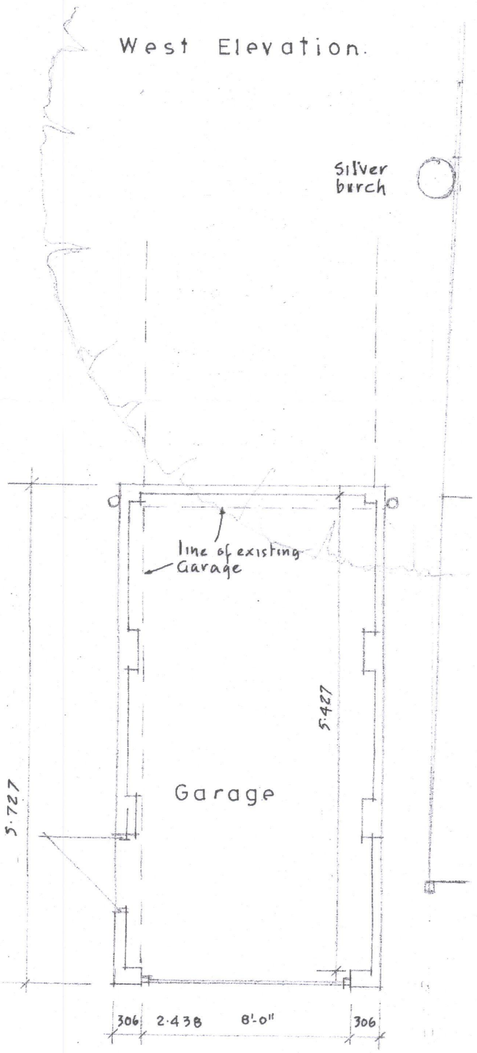

Floor Plan.

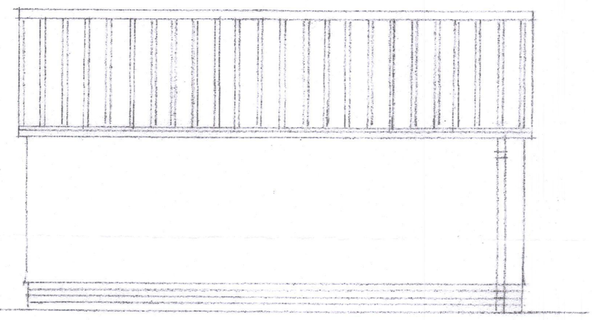

South Elevation.

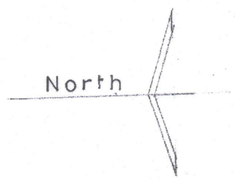

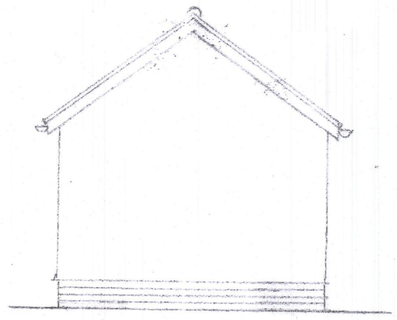

East Elevation.

Metres

1 2 3 4 5

Scale: 1:50

N.H.D.C.
16 APR 2018

B	17:3:14	Recreation Room omitted
A	17:2:14	Recreation room increased by 0.600

JOB:
Replacement Garage & New Recreation Room, Pub Cottage, 19A High St., Borkway, Royston, Herts.

For Mr. & Mrs. R. Hatley.

TITLE:
Floor Plan & Elevations.

SCALE: 1:50

DWG NO: 1204/08B

M. J. Warehand M.C.I.A.T.,
Moycullen, Blacksmiths Lane, Reed, Royston,
Herts SG8 8AU Telephone: 01763 848696