



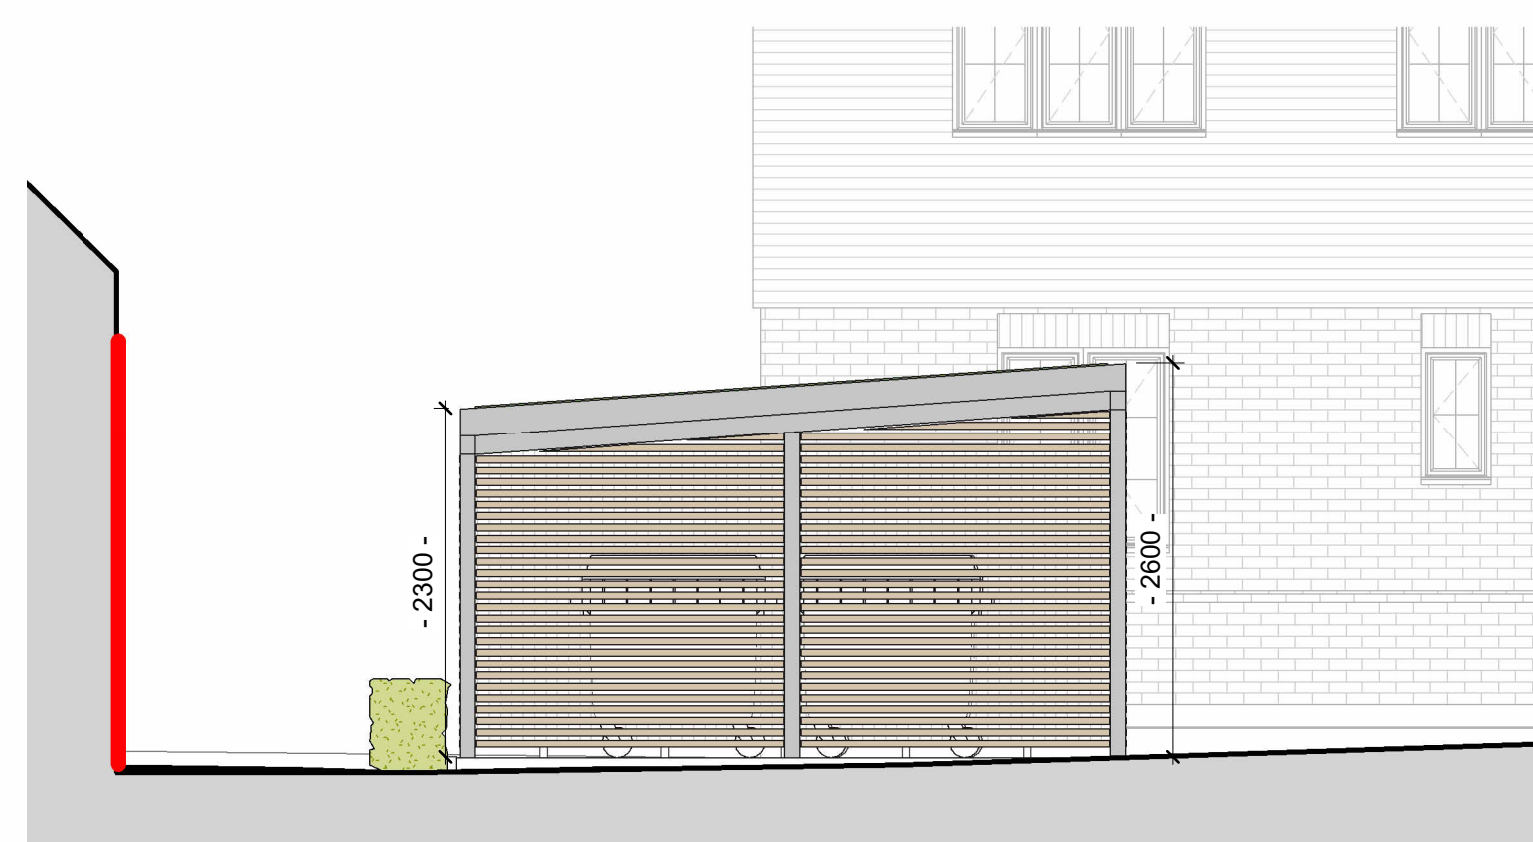


1 North Facing Elevation - Bike and Refuse Store
Scale 1 : 50

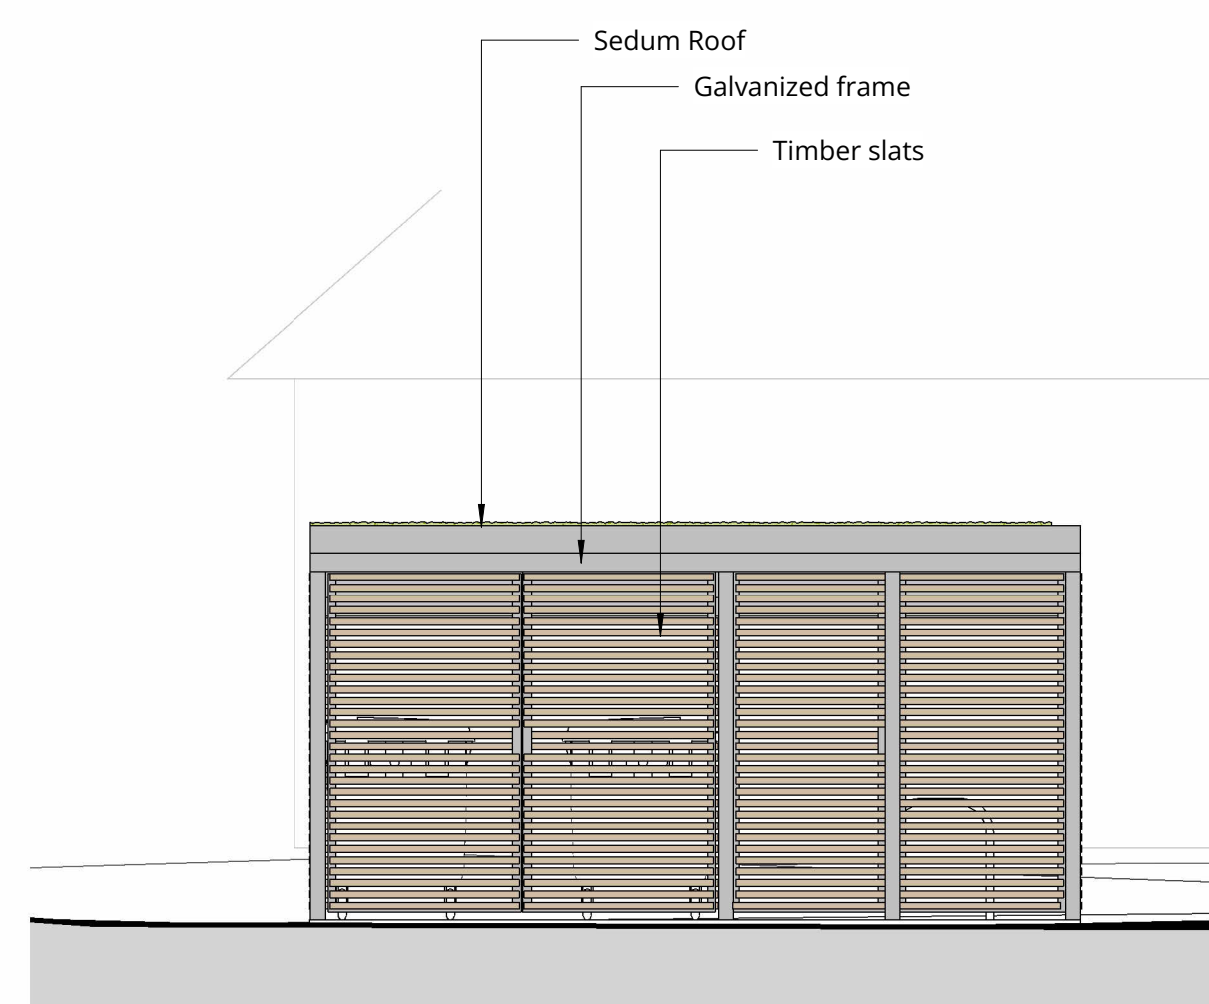




2 West Facing Elevation - Bike and Refuse Store
Scale 1 : 50




4 Proposed Section
Scale 1 : 50

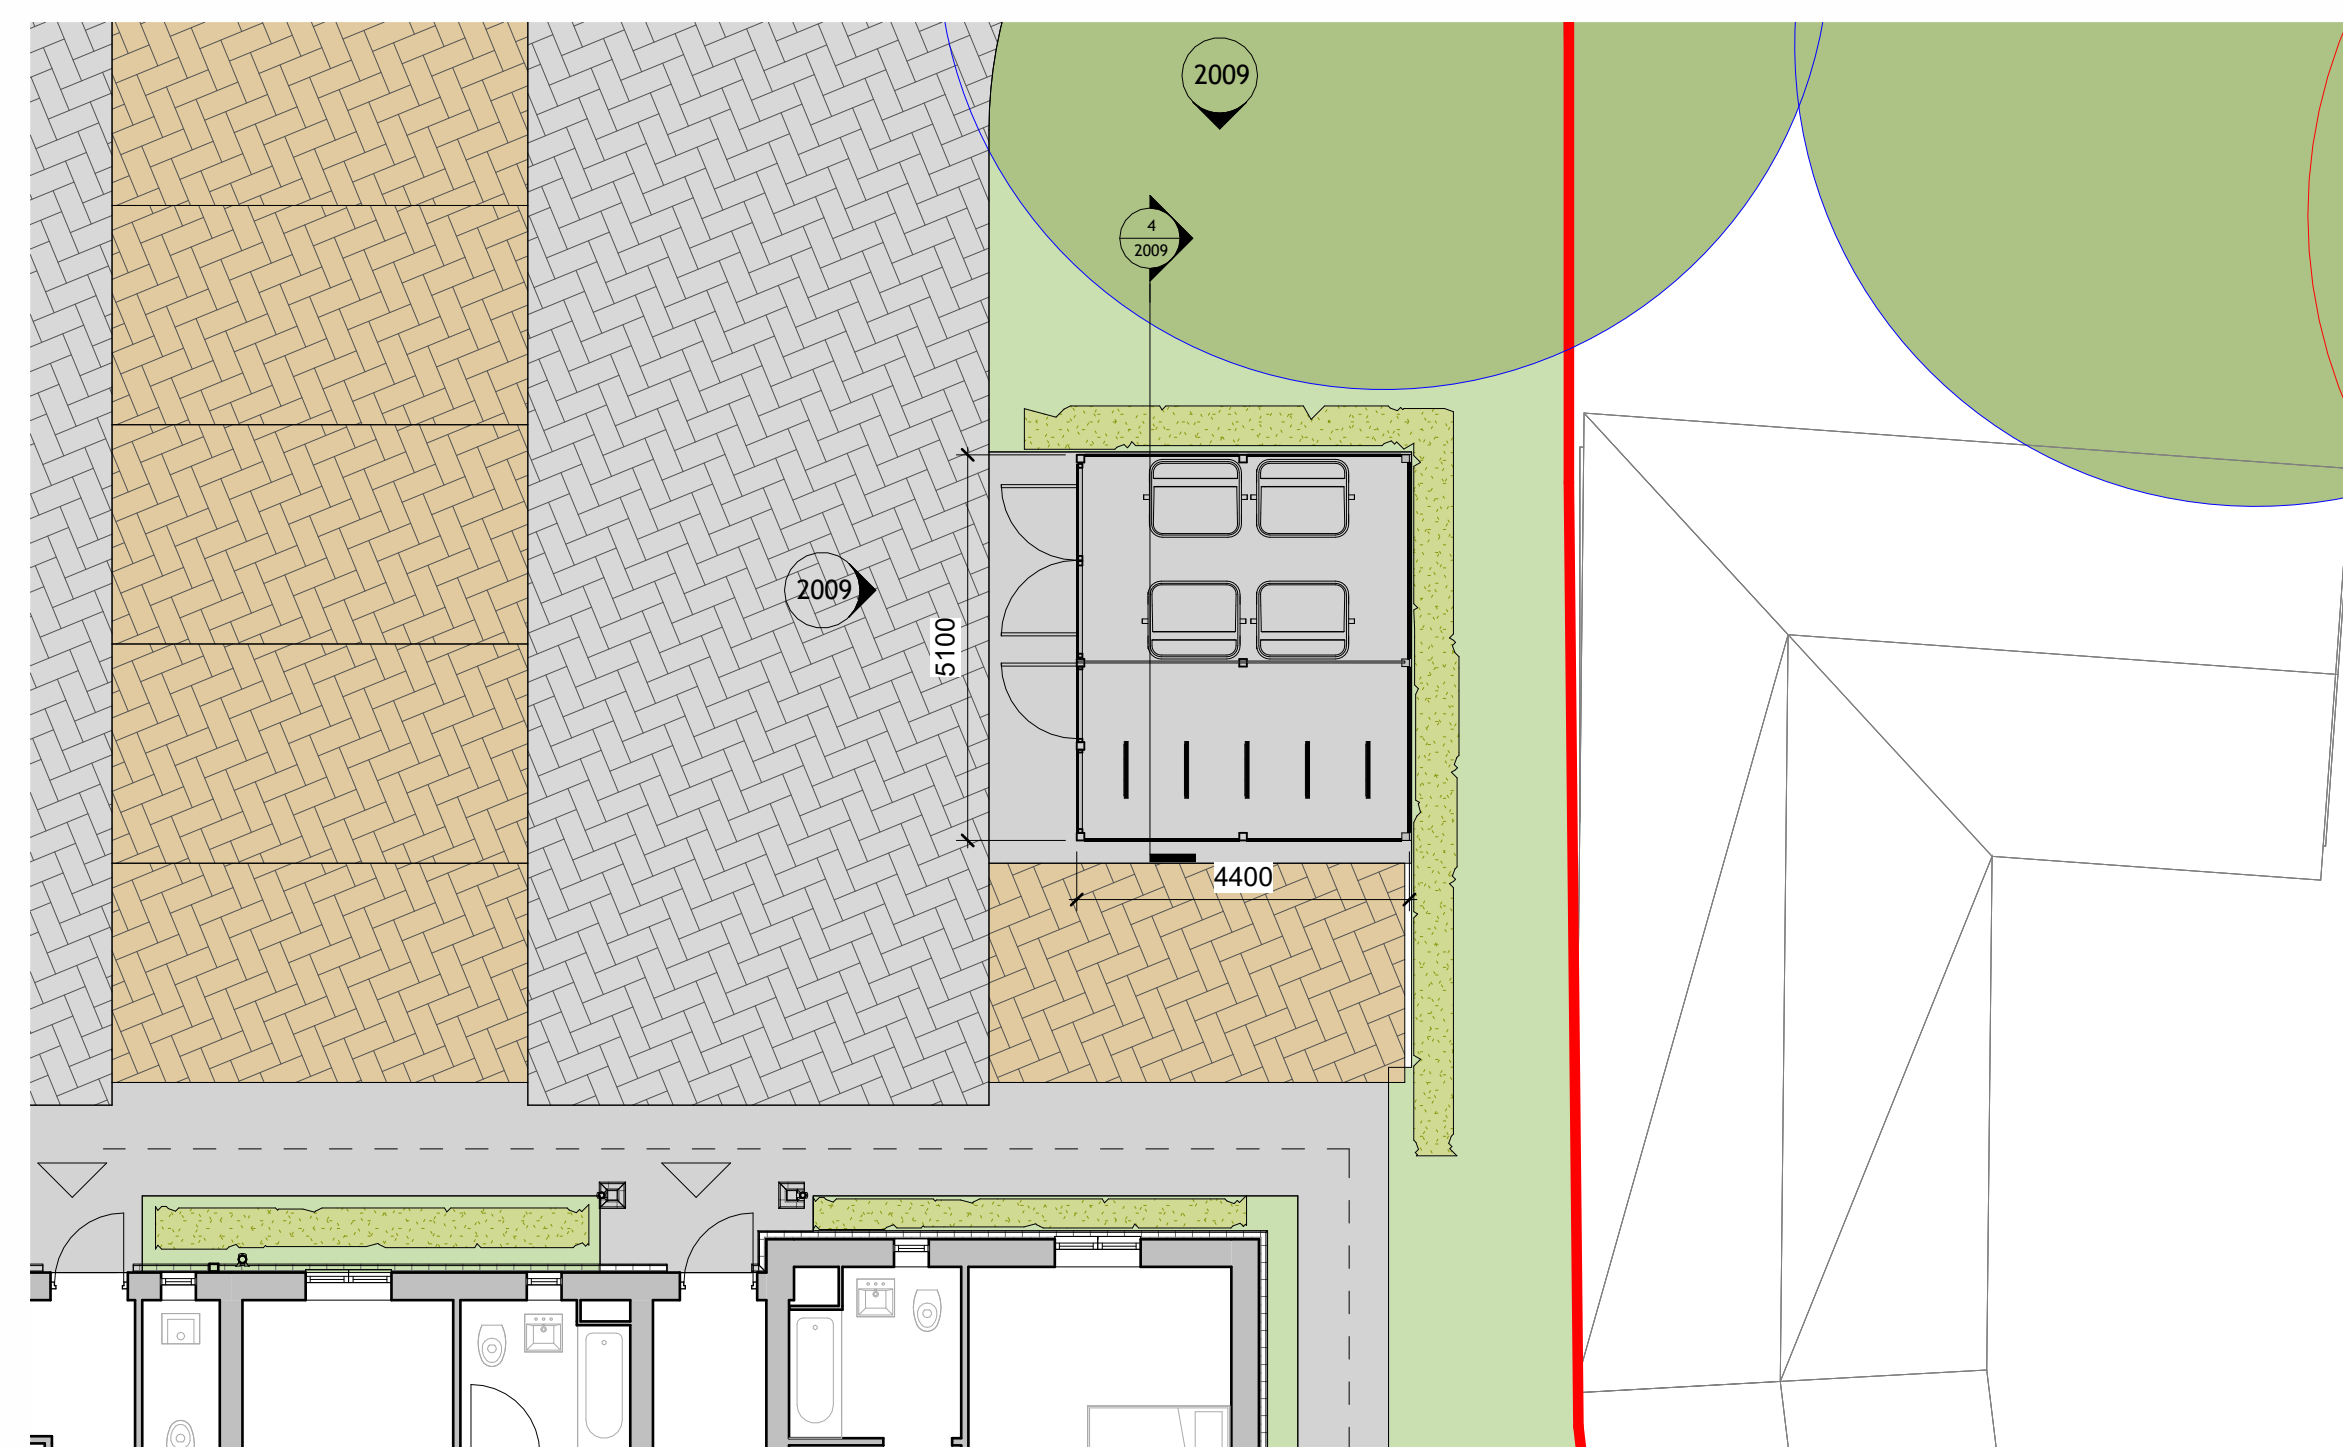

3 Proposed Block Plan - Cycle and refuse
Scale 1 : 100

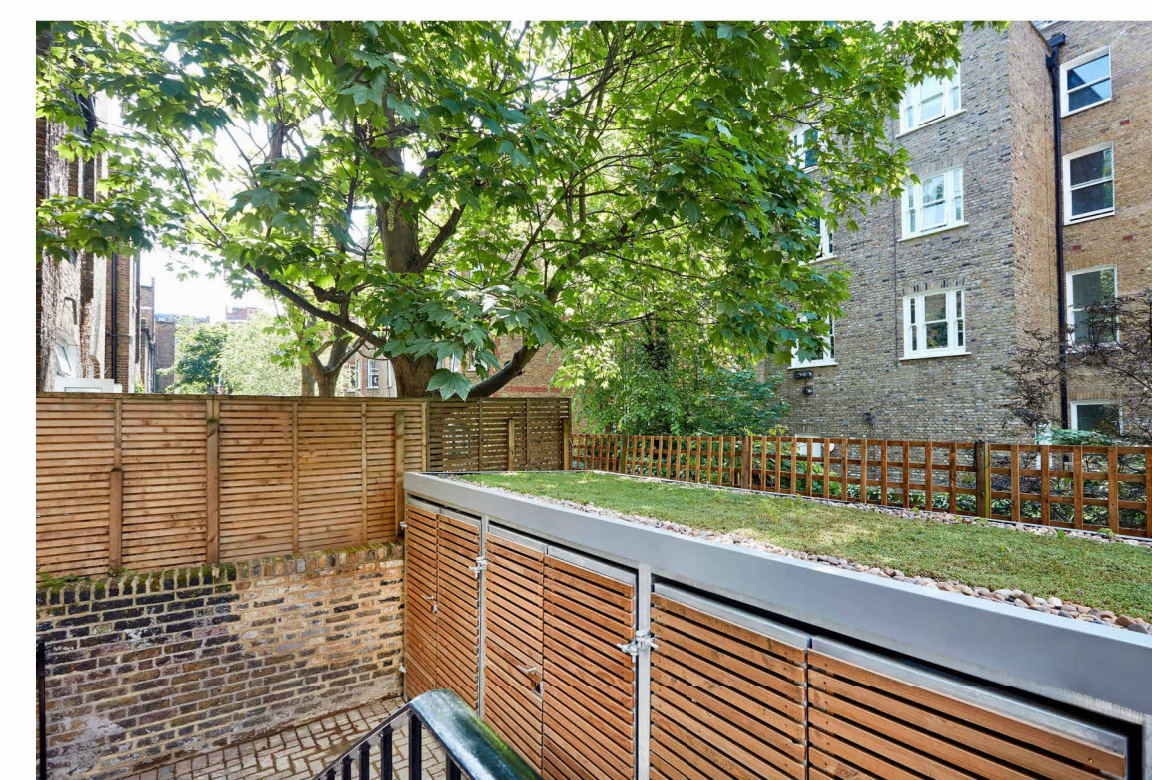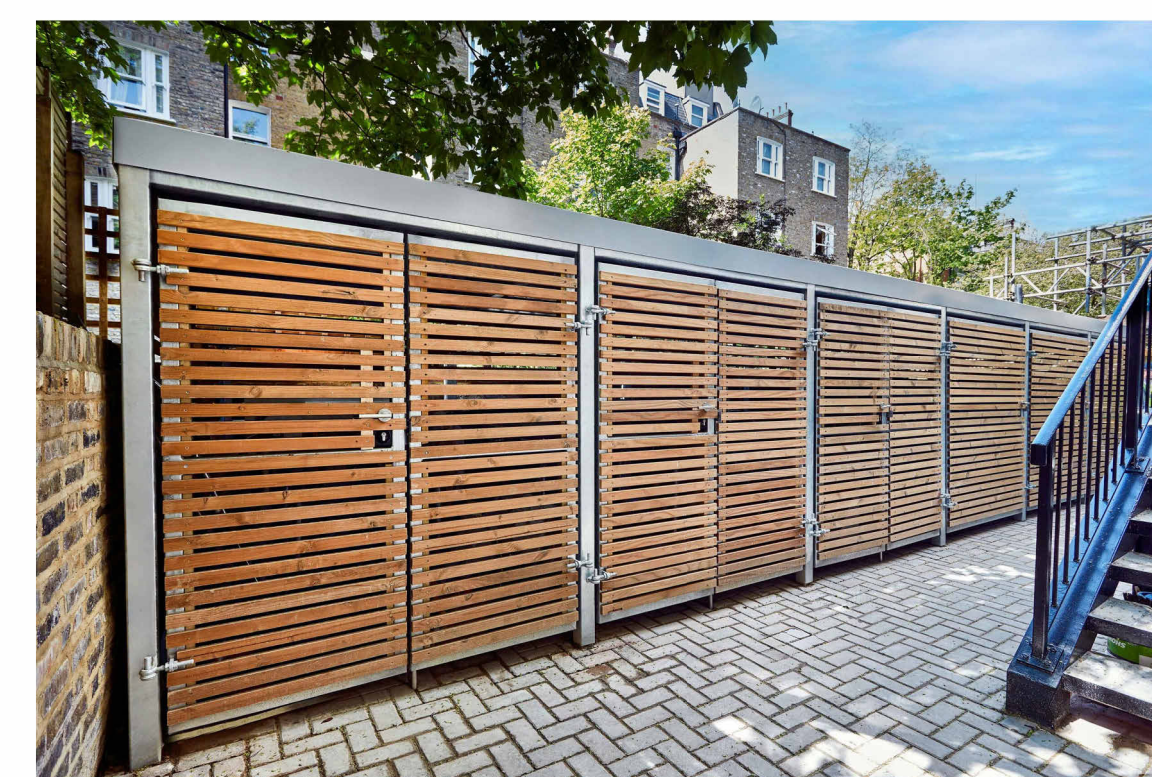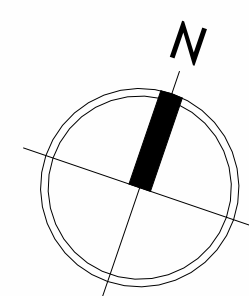

Example images of seedum roof bike store and refuse area.

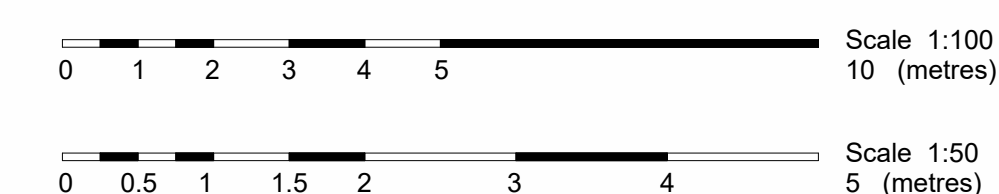

Drawing Status:			
PLANNING			
P01	PLANNING ISSUE	10/01/24	H
Rev	Description	Date	R



MAJESTY HOUSE, AVENUE WEST
SKYLINE 120, BRAINTREE, ESSEX,
CM77 7AA
T: 01279 647111
E: mail@barker-associates.co.uk
W: www.barker-associates.co.uk

Client **BARKER ASSOCIATES**

Contract Title
New Apartments, Land to Rear of
Banyers Hotel, Royston, SG8 7BZ

Drawing Title

Proposed Refuse, Cycle
Enclosure

Drawn HB	Checked	Scale As indicated @ A1	Date Dec. 24
--------------------	---------	---------------------------------------	------------------------

ARCHITECTURAL

Model Name		P24782-BA-A1-ZZ-M3-A-0001		Project No.		P23-1014	
Drawing Number				Status		Revision	
BNR001-BA-A1-ZZ-DR-A-2009				S4		P01	