


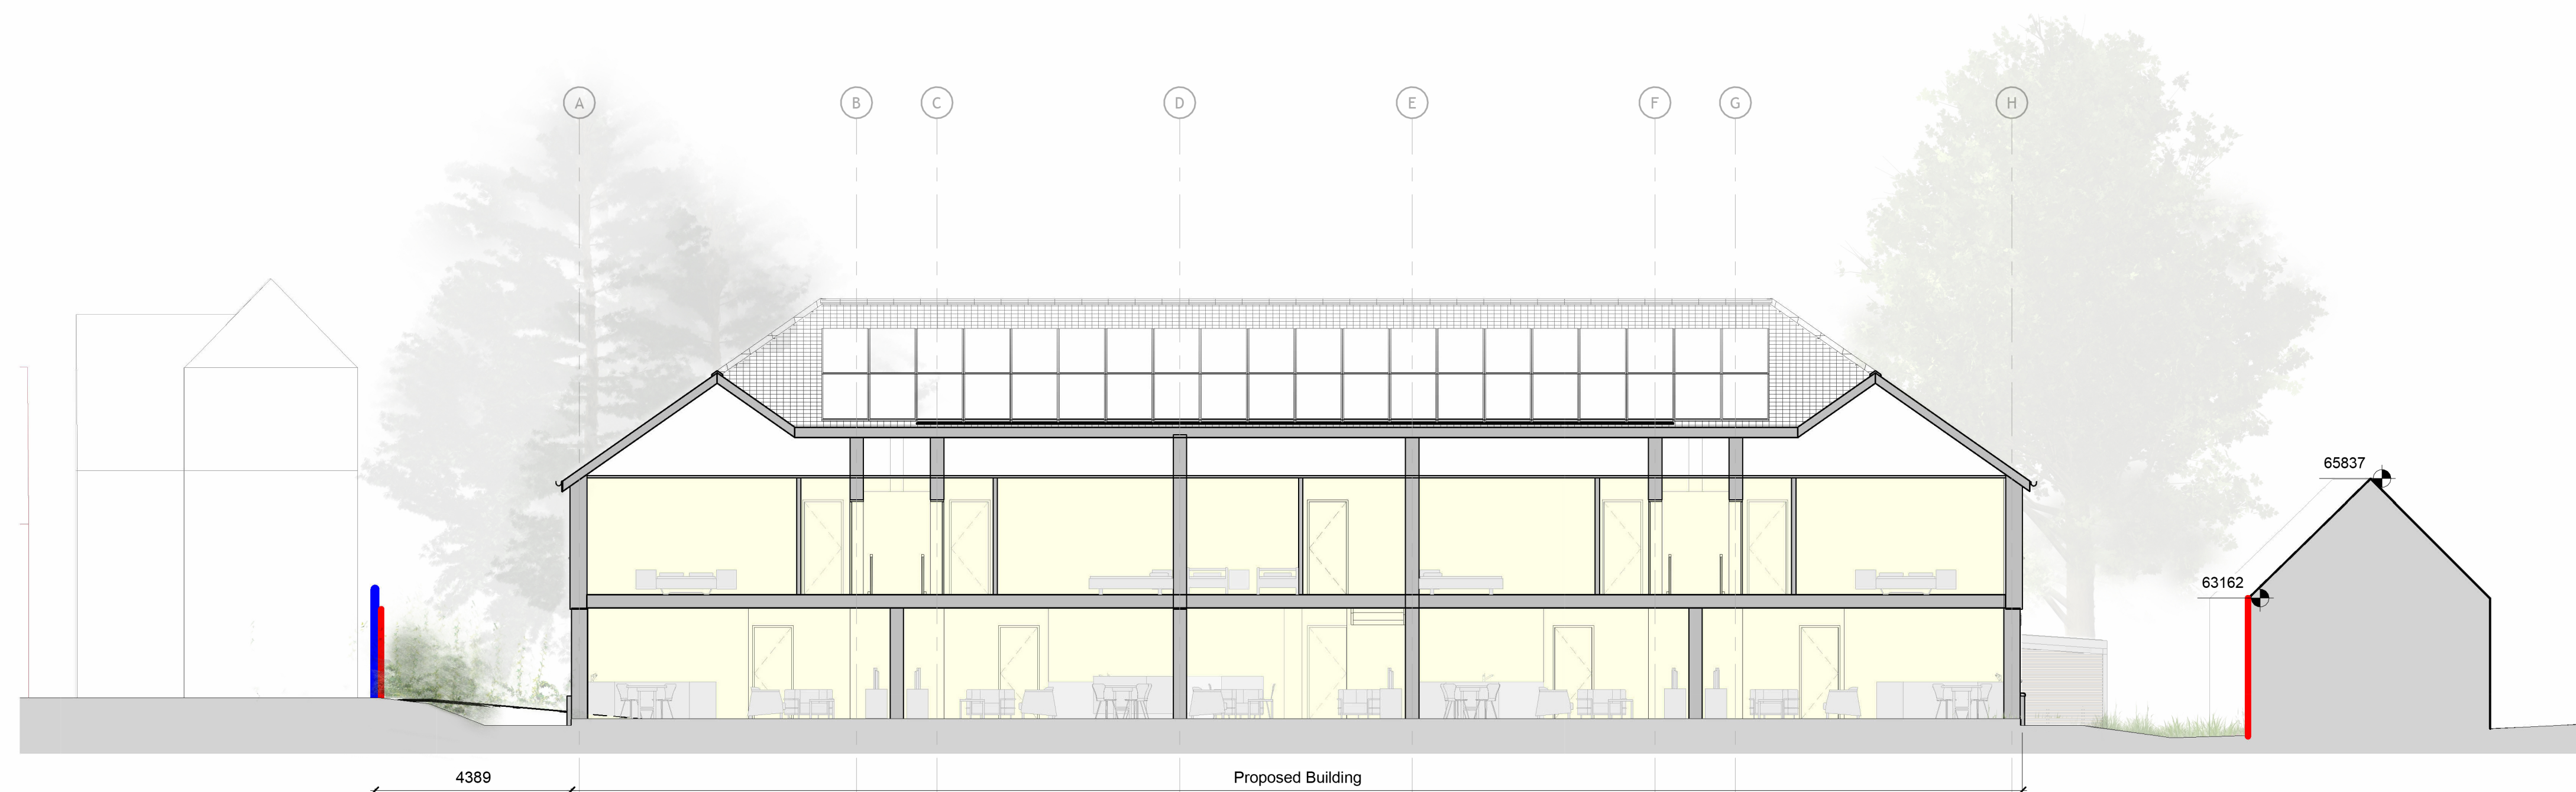

1 Long Building Section
Scale 1 : 100



2 Short Building Section
Scale 1 : 100

[illegible]

MAJESTY HOUSE, AVENUE WEST
SKYLINE 120, BRAINTREE, ESSEX,
CM77 7AA
T: 01279 647111
E: mail@barker-associates.co.uk
W: www.barker-associates.co.uk

Client **BARKER ASSOCIATES**

Contract Title
New Apartments, Land to Rear of
Banyers Hotel, Royston, SG8 7BZ

Drawing Title

Proposed Site Sections

Drawn HB	Checked SB	Scale 1 : 100 @ A1	Date Feb.23
-------------	---------------	--------------------------	----------------

ARCHITECTURAL

Model Name	P24782-BA-A1-ZZ-M3-A-0001		Project No.	P23-
Drawing Number	BNR001-BA-A1-ZZ-DR-A-2007		Status	Revision
			S3	